



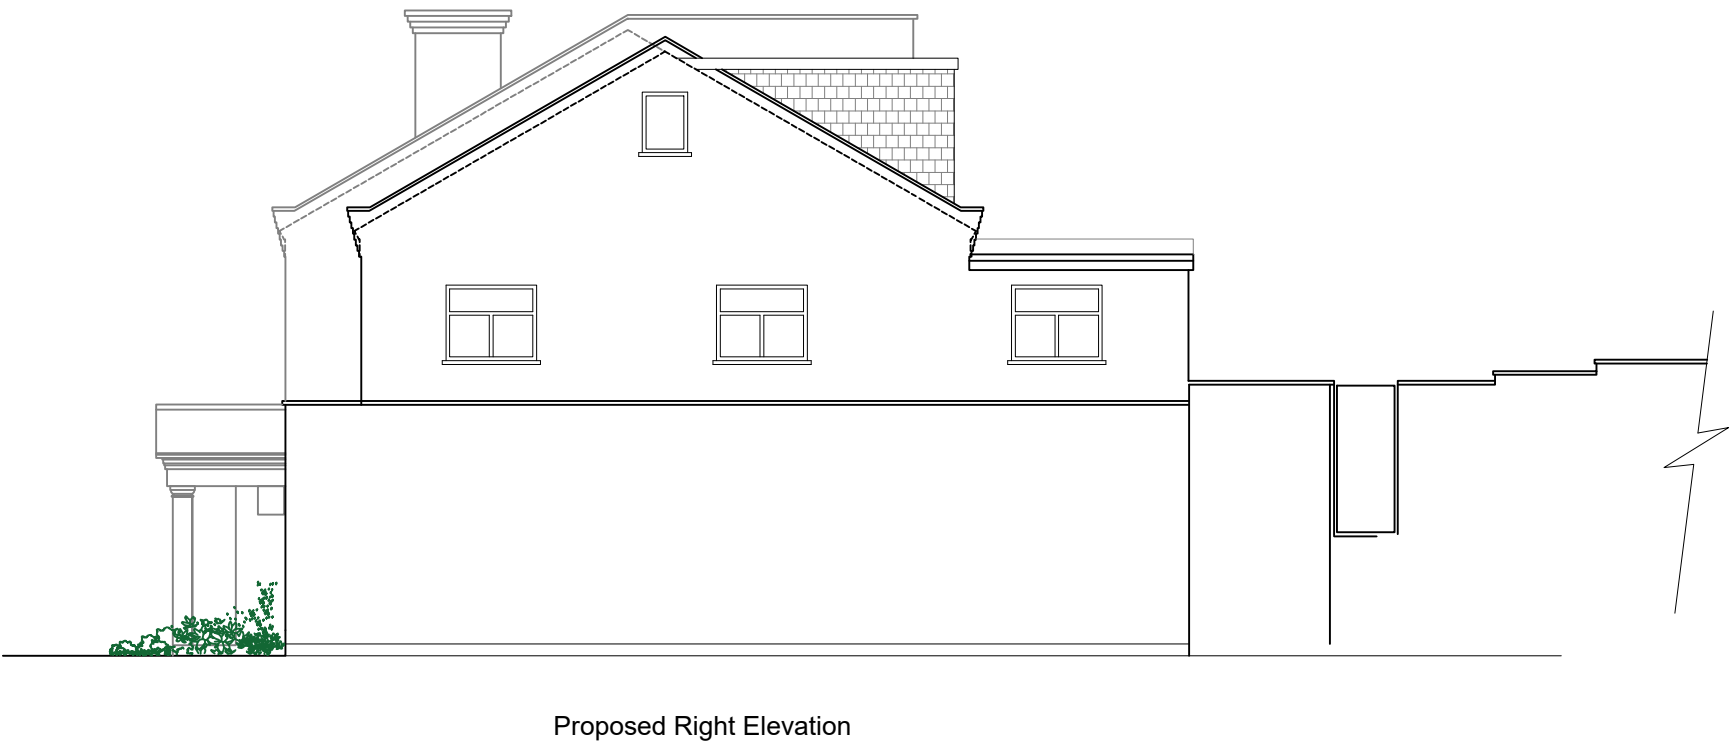

- Notes :
- 1. Roof-lights not to be projected more than 150mm from the roof level.
 - 2. Matching materials to be used for the proposed loft conversion.
 - 3. Dormer face will be tile hung.

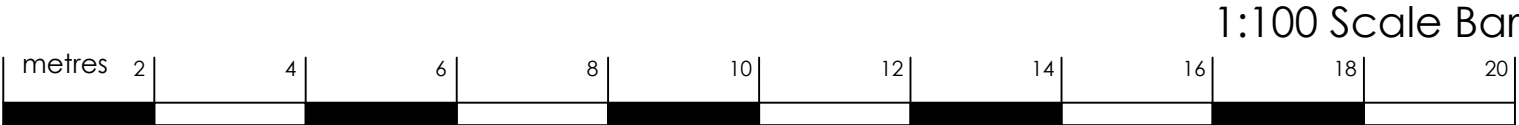

Xline Architecture			
T: 0208 050 9695 M: 07733726997 w: xlinearchitecture.co.uk e: info@xlinearchitecture.co.uk			
Purpose of Issue			
Planning			
Project Description	Loft Conversion		
Project Address	2A Walpole Rd, N17 6BJ London		
Drawn by	AYR	Checked by	
Date	30/11/2022		
Drawing Title	Proposed Elevations		
Scale	1:100 @ A3		
Drawing Number	XLN05		
Revision Number	0		

Disclaimer:
All the written dimensions to be checked on site before work commences. Discrepancies, where identified, must be reported to the designer.
This drawing must not be reproduced or used in conjunction with any unauthorized person either wholly or in part without valid consent.