


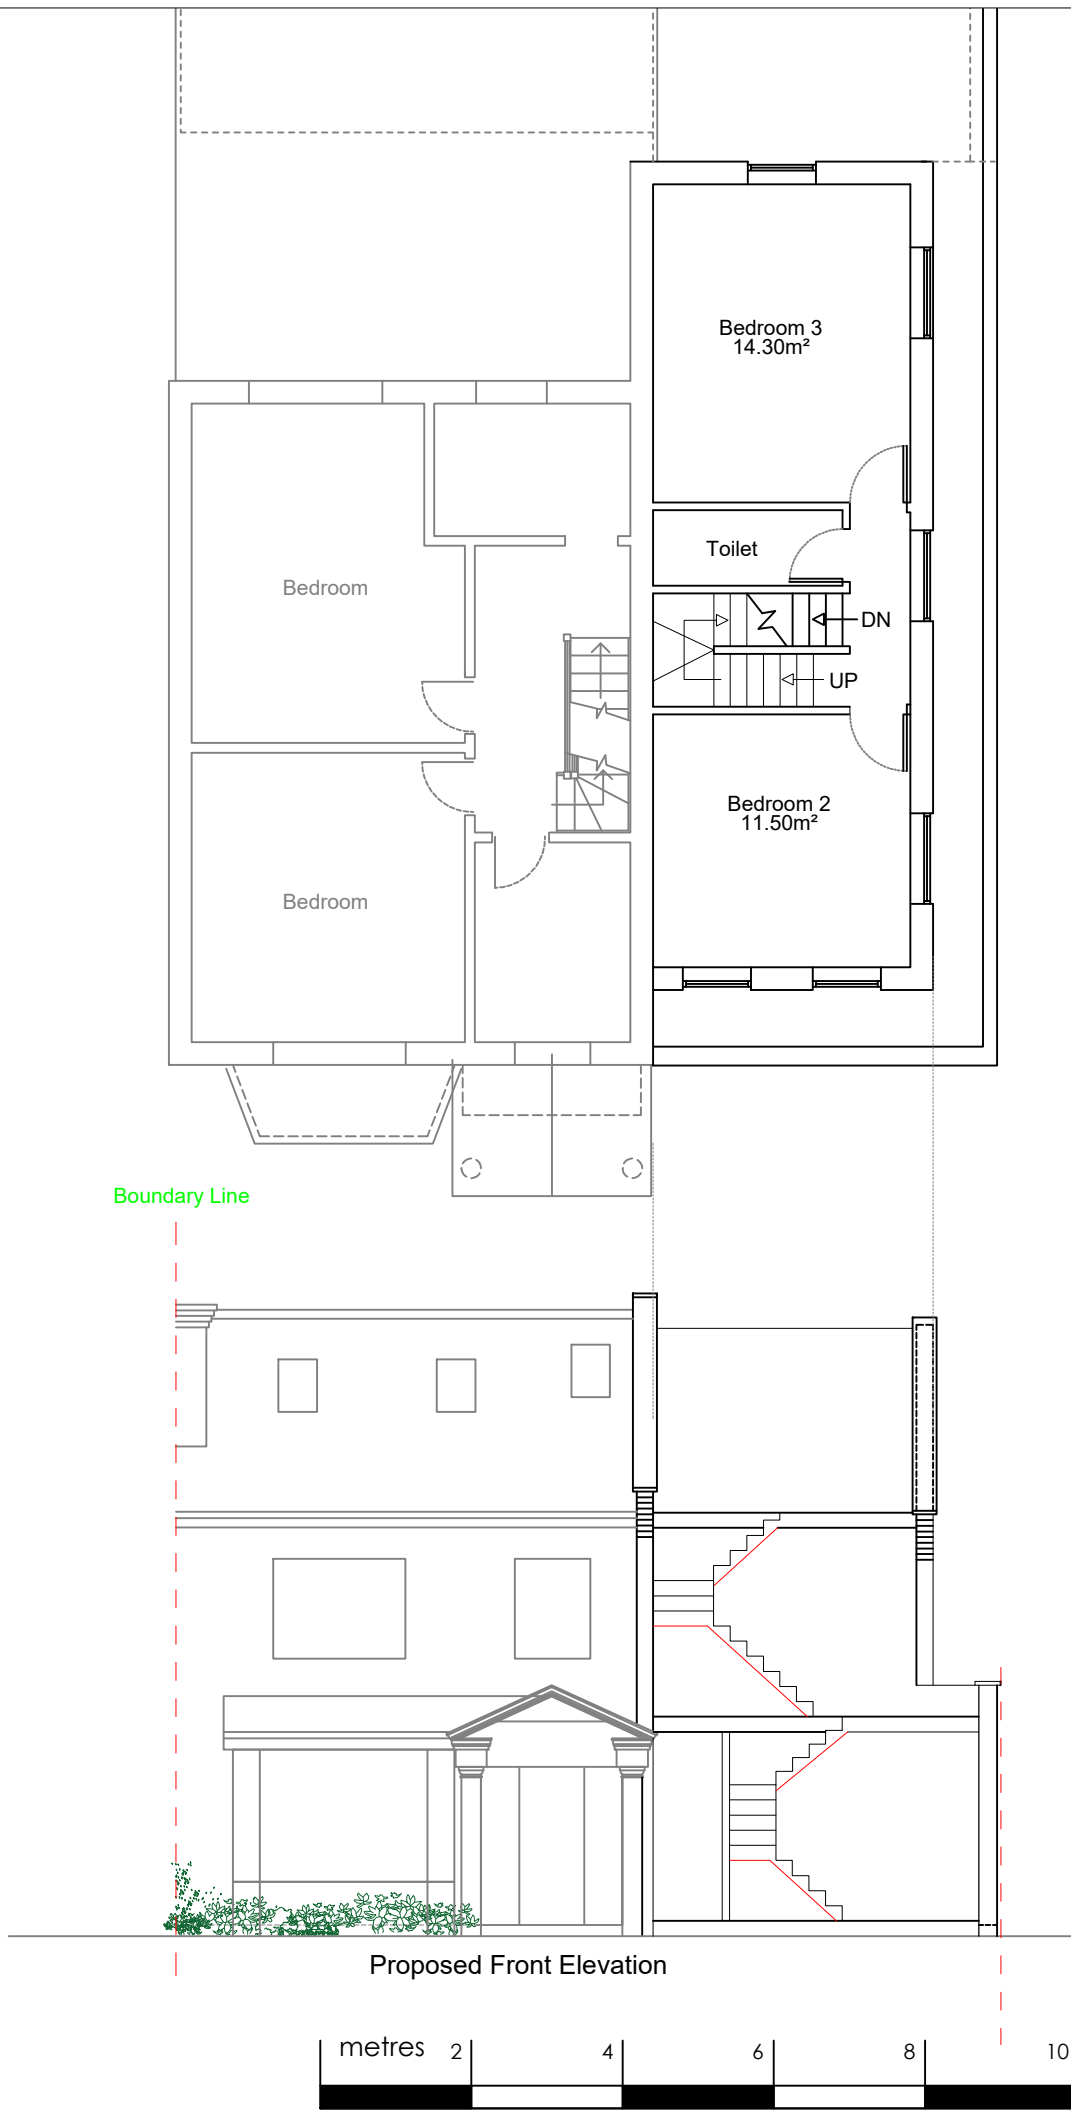

Disclaimer:
All the written dimensions to be checked on site before work commences. Discrepancies, where identified, must be reported to the designer.
This drawing must not be reproduced or used in conjunction with any unauthorized person either wholly or in part without valid consent.

Xline Architecture			
T: 0208 050 9695 M: 07733726997 w: xlinearchitecture.co.uk e: info@xlinearchitecture.co.uk			
Purpose of Issue			
Planning			
Project Description	Loft Conversion		
Project Address	2A Walpole Rd, N17 6BJ London		
Drawn by	AYR	Checked by	
Date	30/11/2022		
Drawing Title	Sections and volume calculation		
Scale	1:100 @ A3		
Drawing Number	XLN06		
Revision Number	0		