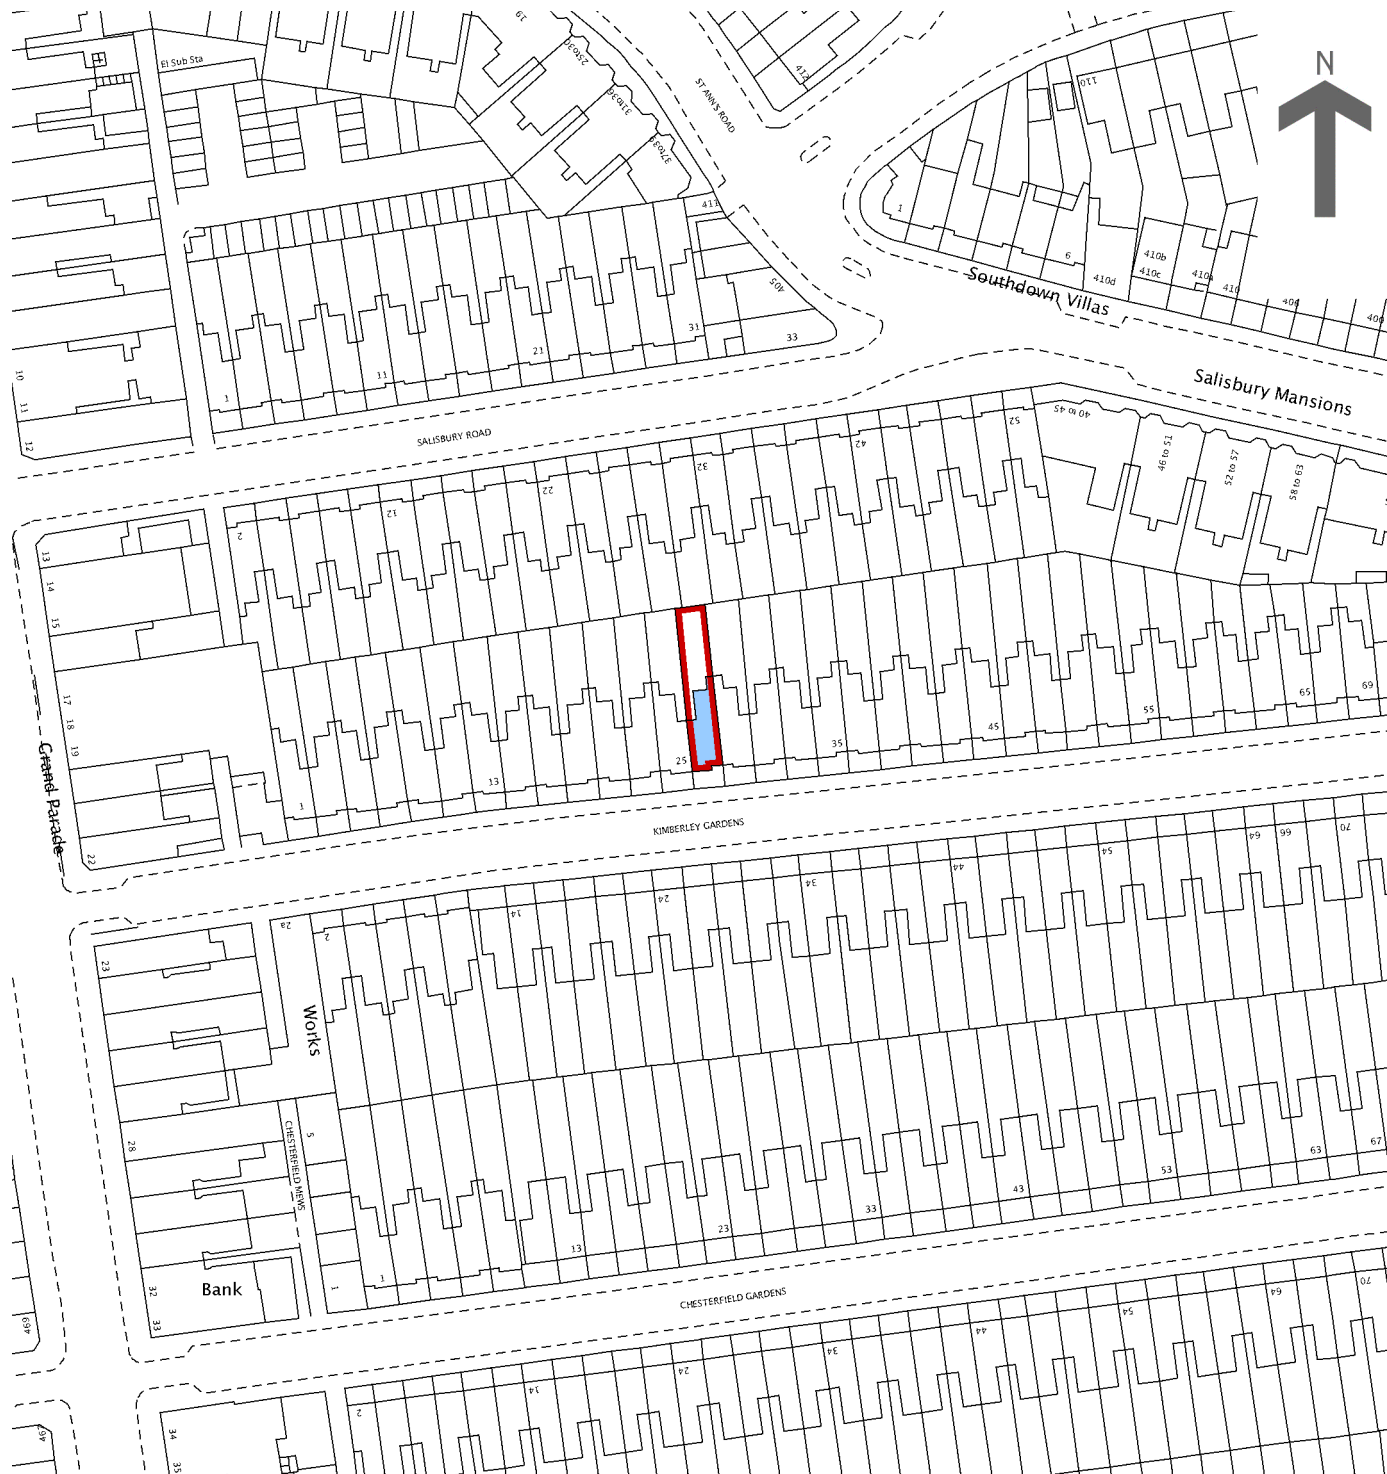
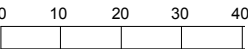


	Scale Bar	
		
1:1250 @ A4		
Project Title		
27 Kimberley Gardens		
Author		
JC		
Checked By		
JC		
Date Created		
12/10/22		
Client		
Mr Fagbemi Ms Weigel		
Drawing Title		
Location Plan		
Purpose of Issue		
Planning		
Drawing Number		
018/100/EX/03		
Revision		
-		
		
24 Jerningham Road, London SE15 5NX		