


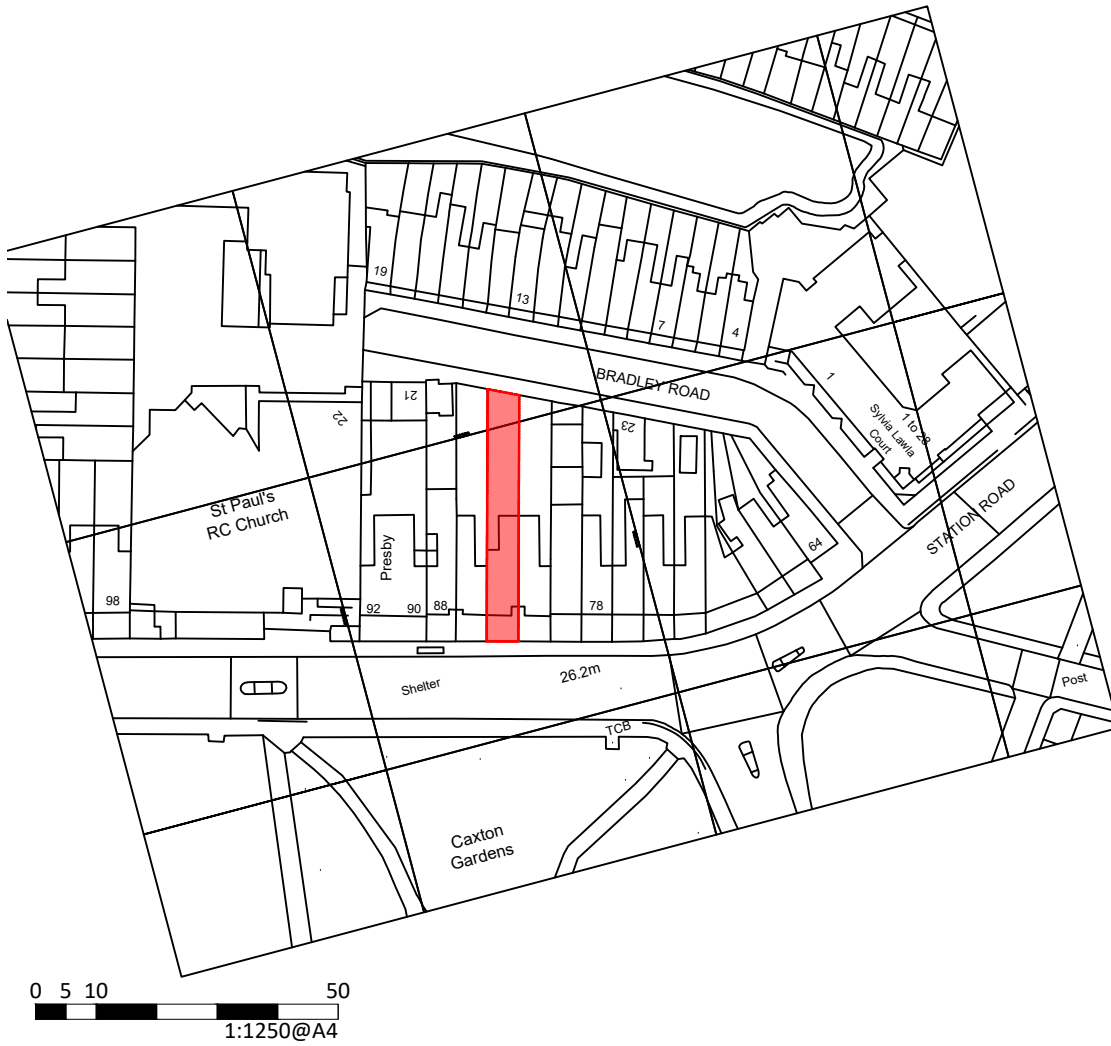

Dwg No : SLP-100

Date : Aug 2022

Rev :

Project : 84 Station Road London N22 7SY

Scale : 1:1250@A4

Drawing : Site Location Plan

gtassociates

49 cedar rise southgate london n14 5nj : tel 020 8361 7744 : e-mail theo@gtassoc.com