
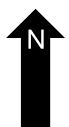
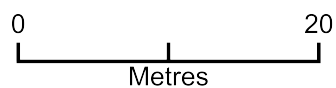


114 CR (P) Proposed Block Plan

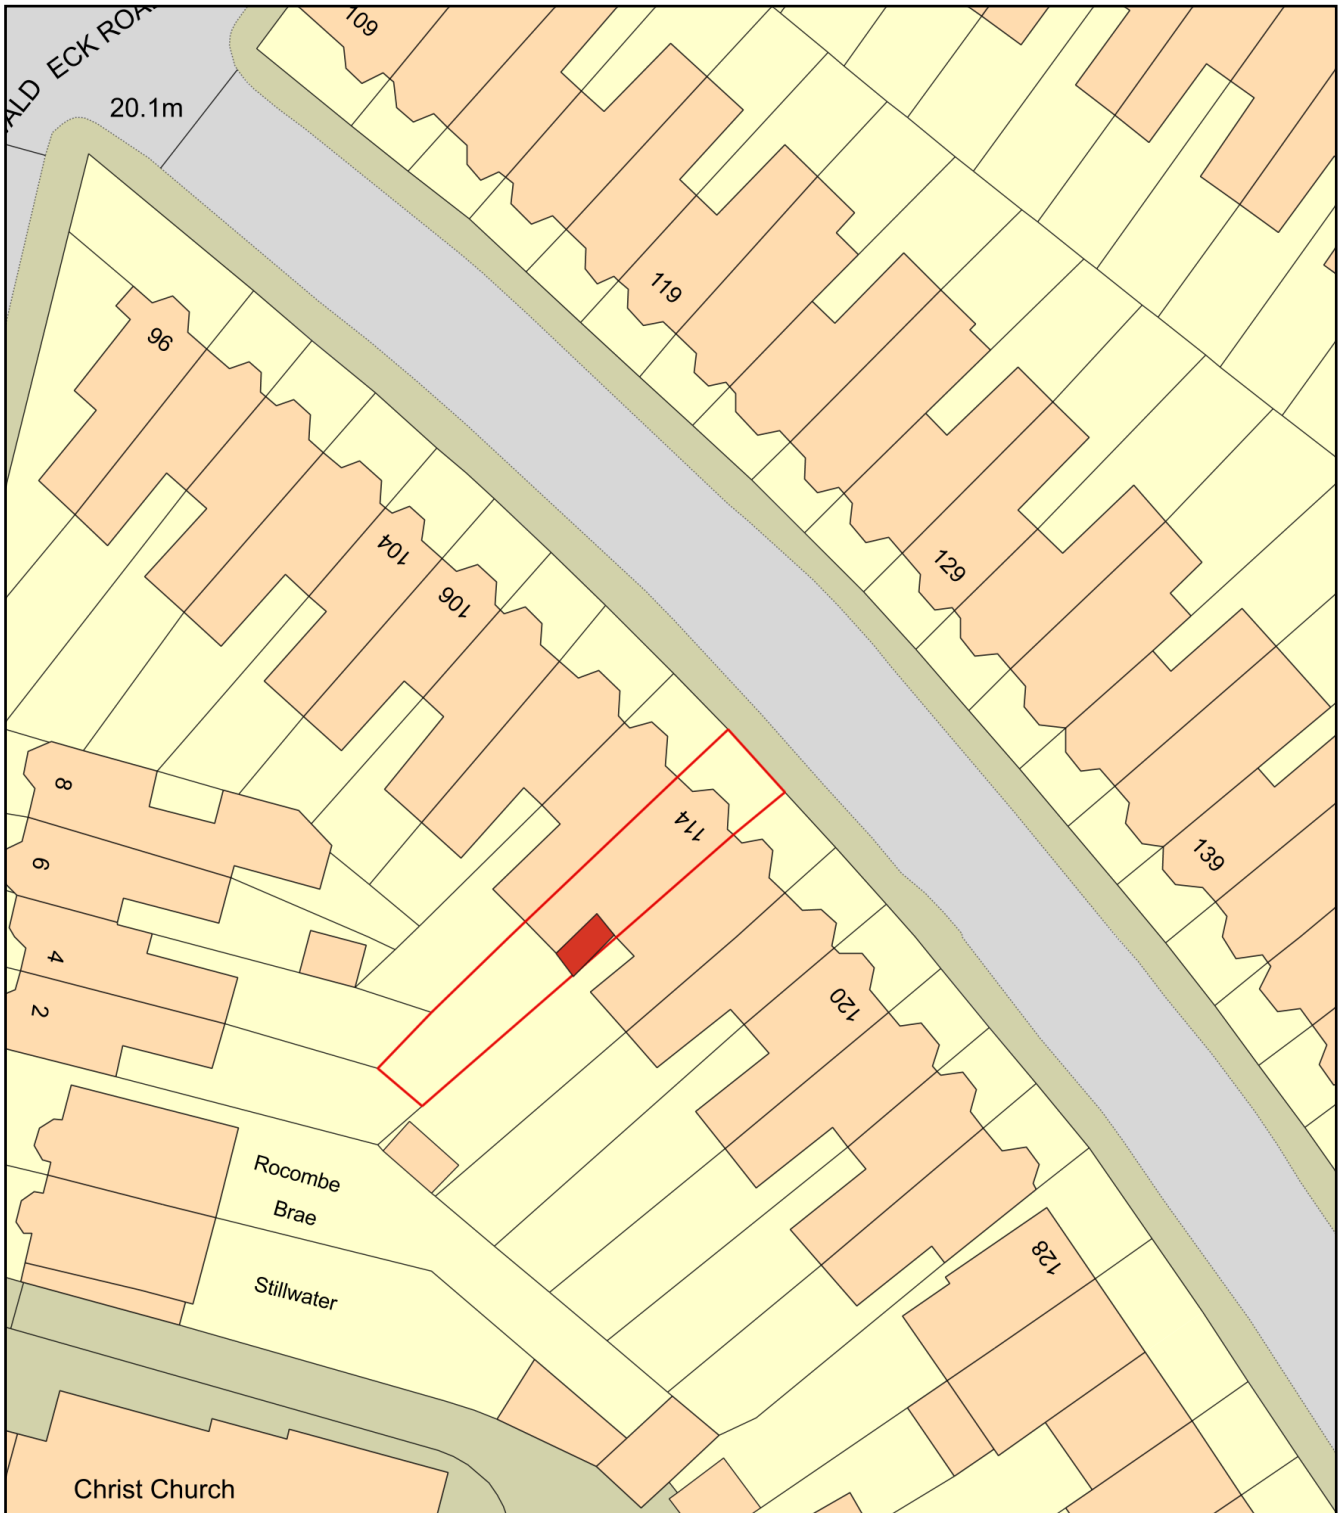

Plan Produced for: VS

Date Produced: 04 Dec 2022

Plan Reference Number: TQRQM22338213249644

Scale: 1:500 @ A4