



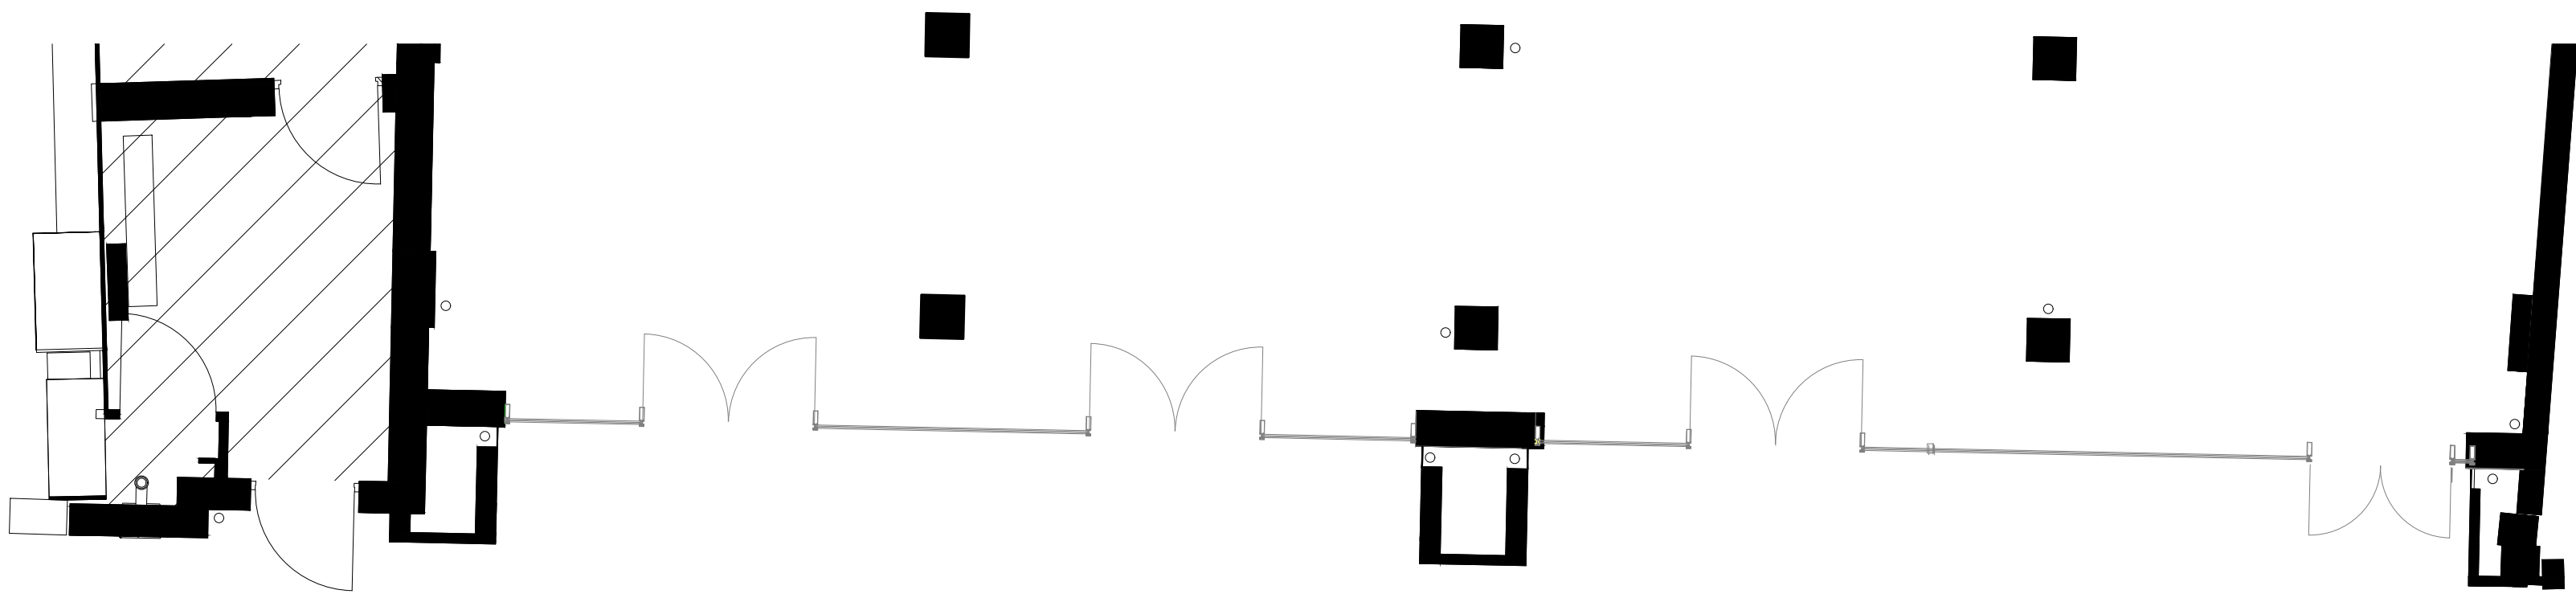


01 EXISTING ENTRANCE
Scale 1:100

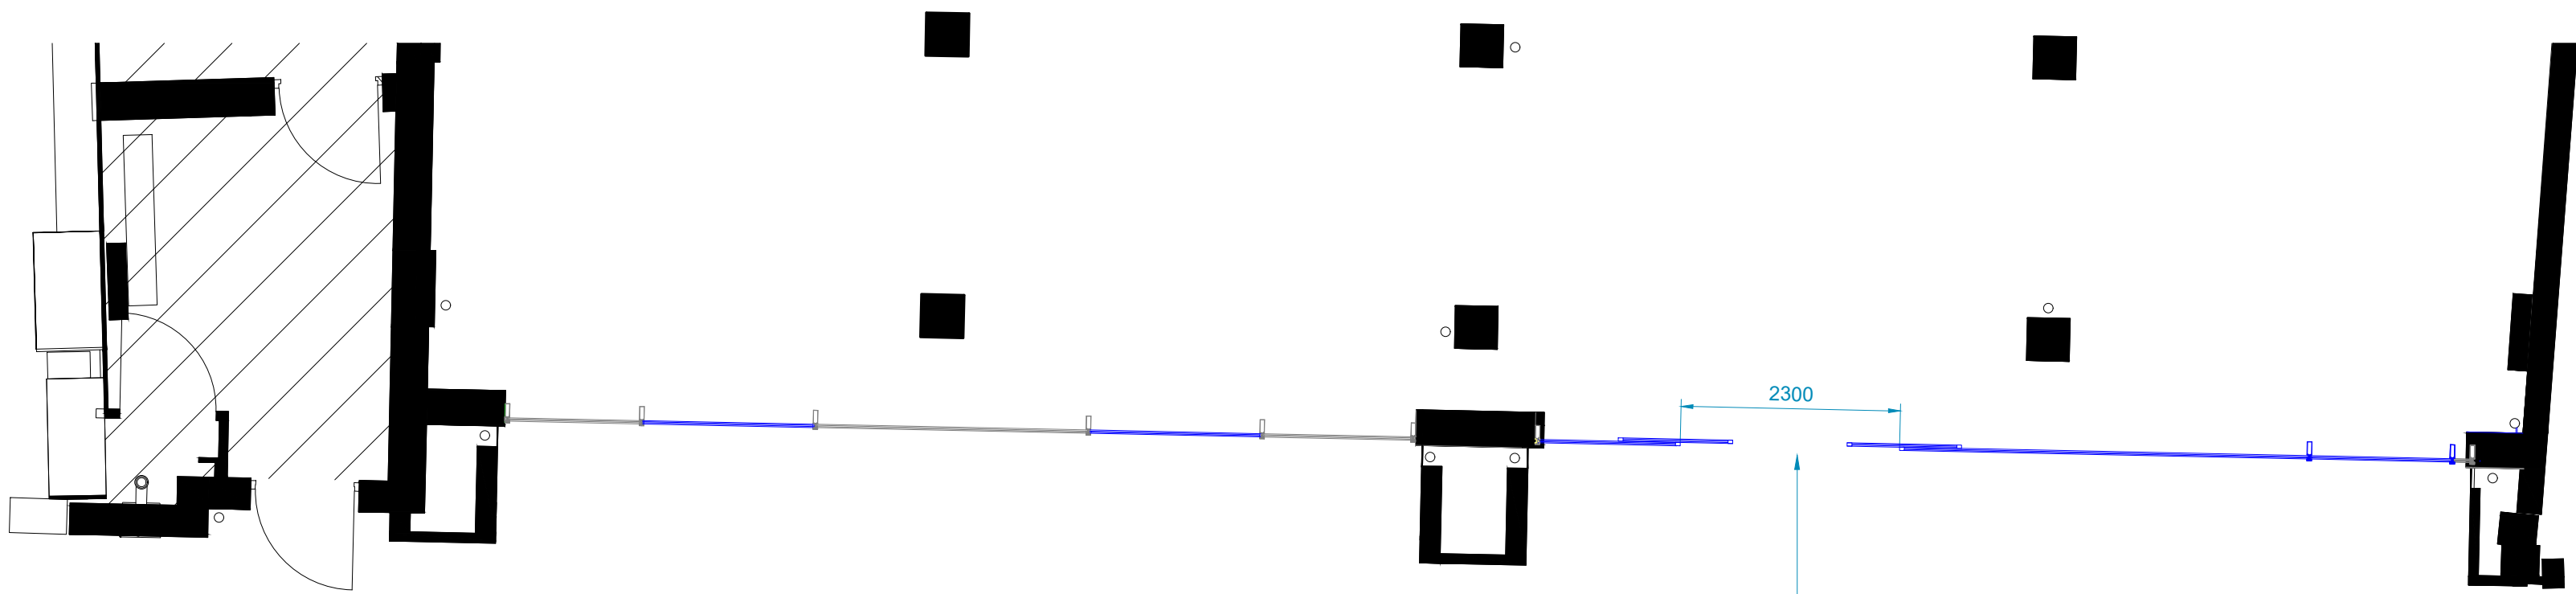

02 PROPOSED ENTRANCE
Scale 1:100

Main contractor to provide and install new Powder Coated Ral 5021 'water blue' aluminium shopfront complete with 2No. automatic entrance doors as per Poundland standard details.

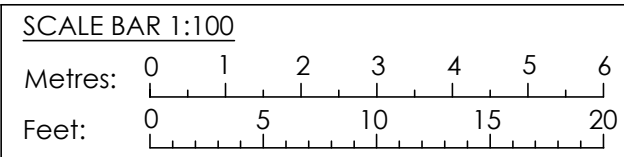

 The copyright of this drawing and any design therein is vested in HLP UK Ltd and cannot be copied or reproduced in whole or in part without their written consent. Do not scale from this drawing. Report any errors immediately.

SHOPFRONT.
The glazed shopfront sections are to consist of 100x100 and 100x45mm aluminium box sections of nominal 3mm thickness with angled clip in glazing beads finished in polyester powder coated ral 5021 'Water Blue'. Where necessary allow for 45mm x 100mm mullion sections. Glazing to be in quality laminated glass of full thickness recommended by manufacturer in accordance with BS6262 2005 and the current safety glazing guides and Part N of the building regulations and complete with black neoprene gaskets. When front delivery only - ensure lobby is concrete.

DOORS
Supply and fix to match the shopfront sashes and sizes shown, Aluminium double SLIDING SELF CLOSING floor pivot - concealed overhead mounted door closer doors all to operate as indicated on the plan. This is to fit between the aluminium shopfront return sashes and return entrance wall. The doors are to incorporate a 'hold open' facility and be finished in powder coating ref. Ral 5021 Water blue semi gloss. Door head to be 100mm deep, siles to be 75 high c/w 18mm glazing ribs. Bottom rail 250mm deep.

The doors are to incorporate a key operated Adams-Rite mortice hook or Barbolt dead lock with 5 lever cylinder and TOP AND BOTTOM FLUSH bolts, or similar approved. Lever bolts to be operate from edge face. Doors to have Standard profile Aluminium handles, powder coated to match shopfront. Letterplates are required in all cases.

MAIN FASCIA SIGNAGE.
Nominated Signage contractor to manufacture and fix main fascia constructed from 14 swg aluminium (GRP) folded panel. Panel to be stove enamelled Ref. pantone 322 water blue. Panel to be stencil cut for flush finishing 'Poundland' lettering with face opal backing with white acrylic face and yellow (pantone 130) 'brand' logo.

Vinyl refs. Avery 700 High performance range. Sign box to be internally illuminated by high power fluorescent lamps, complete with rear reflector plate to ensure equal level of external illumination. At high street locations luminance is to be controlled via a day light sensor and a master control via the last man out switch. At Mail locations the luminance is to be controlled via the last man out switch. Sign box to be fixed to fascia backing panel with hidden fixings.

MAIN FASCIA LETTERING
Main fascia lettering to comprise of flat cut 2.5mm aluminium powder coated blue RAL 5021 to letters and gold to laurel leaves. Letters to be fixed back to main fascia on 24mm white locators.

FASCIA BACKING PANEL
Fascia backing panel to comprise of 18mm Marine Plywood, finished with gloss, colour Dulux CBF55G16/207. Where exposed panel to have 45mm x 45mm angle trim surround, powder coated to match shopfront

PROJECTING SIGN (INTERNALLY ILLUMINATED).
Nominated Signage contractor to manufacture and fix new internally illuminated projecting sign constructed from 14 swg aluminium (GRP) folded panel. Panel to be stove enamelled Ref. Pantone 322 'water blue'. Panel to be stencil cut for flush finishing 'POUNDLAND' lettering applied with white acrylic. At high street locations luminance is to be controlled via a day light sensor and a master control via the last man out switch. At Mail locations the luminance is to be controlled via the last man out switch. Sign box to be fixed to building by 50mm long aluminium locators finished in Pantone 322 Water Blue. Feed for illumination to be fed through locators.

MANIFESTATIONS
Nominated Signage contractor to install new safety manifestations to glazing area. To consist of Poundland inc. laurel formed from crystal @ 300 mm centres. Both low 850-1000mm and high 1400-1600mm heights to comply with building regulations. Safety manifestations to be statutory height

RAG RATING

AMBER

-	Initial Issue	05/12/22
Revision	Amendment	Date

Cheltenham Suite 5
Centrix@Keys
Keys Business Village
Hednesford
Staffordshire
WS12 2HA

T: 01543 275101
F: 01543 458278
E: design@hlpitd.net
W: www.hlpukitd.net



Contract

Poundland
Pattison House, Midland Road,
Walsall, West Midlands, WS1 3TX
TEL 0121 526 8395. FAX 0121 568 7382.

Store

44-46 High Road,
Wood Green,
London
N22 6BX

Drawing Title
Existing and Proposed Entrance

Drawing Number	Revision	Paper Size
HLP / 1761 / 07	-	A1

Drawn	Date	Scale
TC	Oct 2022	1:100