


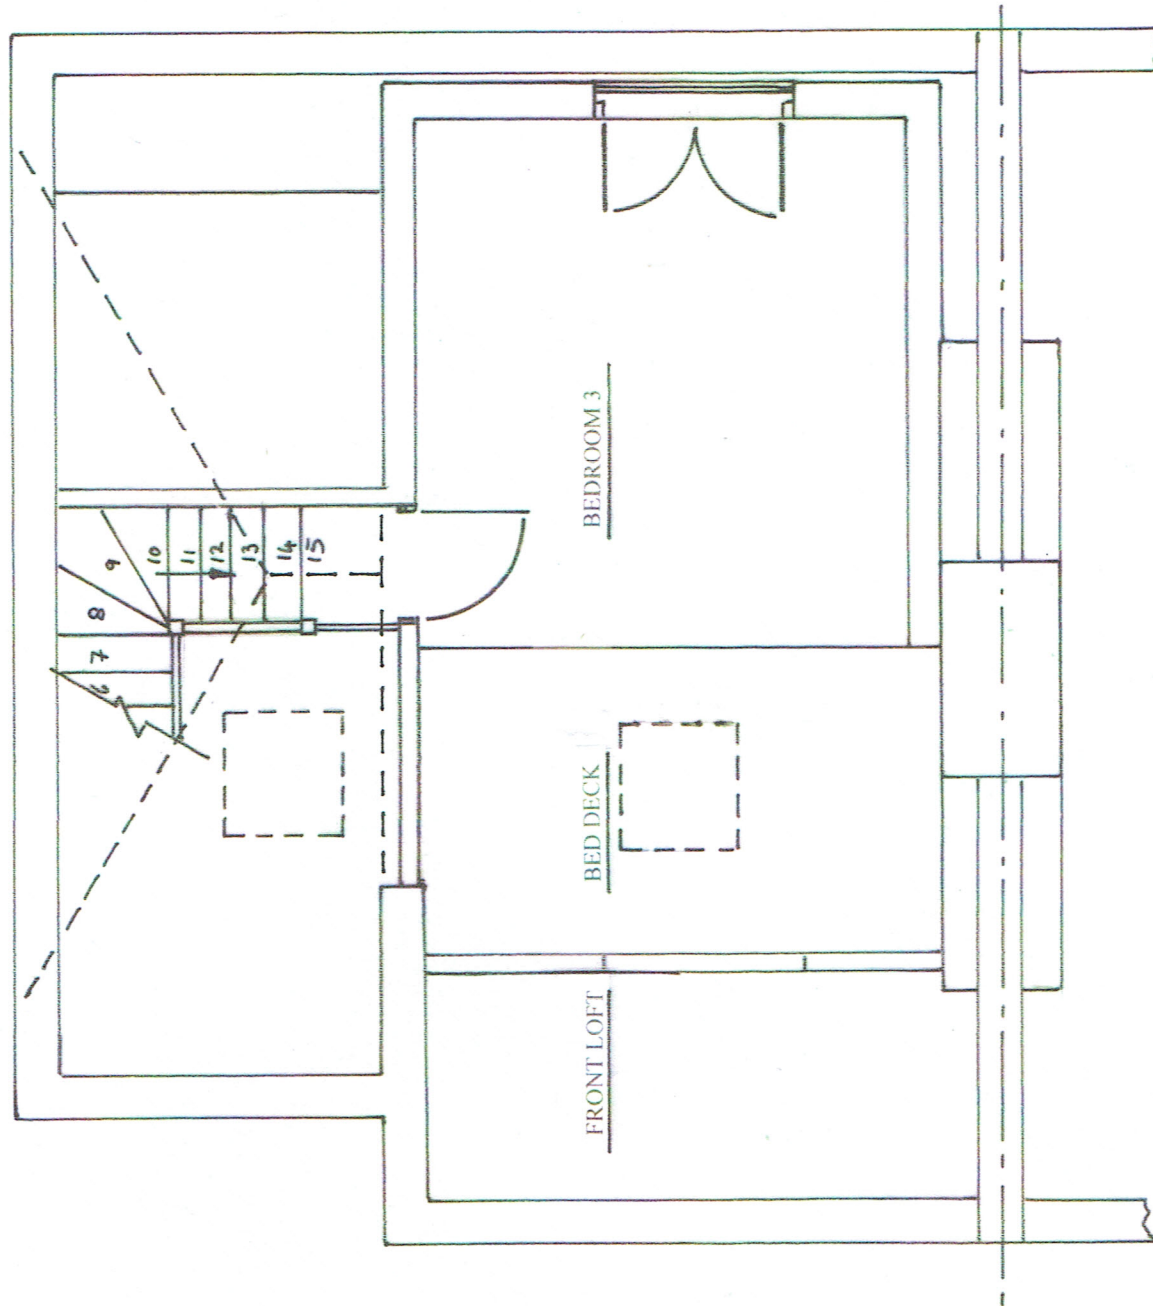

All dimensions to be checked on site.
All works to comply with current Planning and Building Control regulations.

C.E.D.C 14 Rowan Rd London W6 7DU 020 7603 7770	Site 43 Leith Road London N22 5QA	Title PROPOSED SECOND FLOOR	Scale 1:50 on A3 Date 28.11.2021 Drg No. J/LR 21 3 19
---	--	-----------------------------------	---