


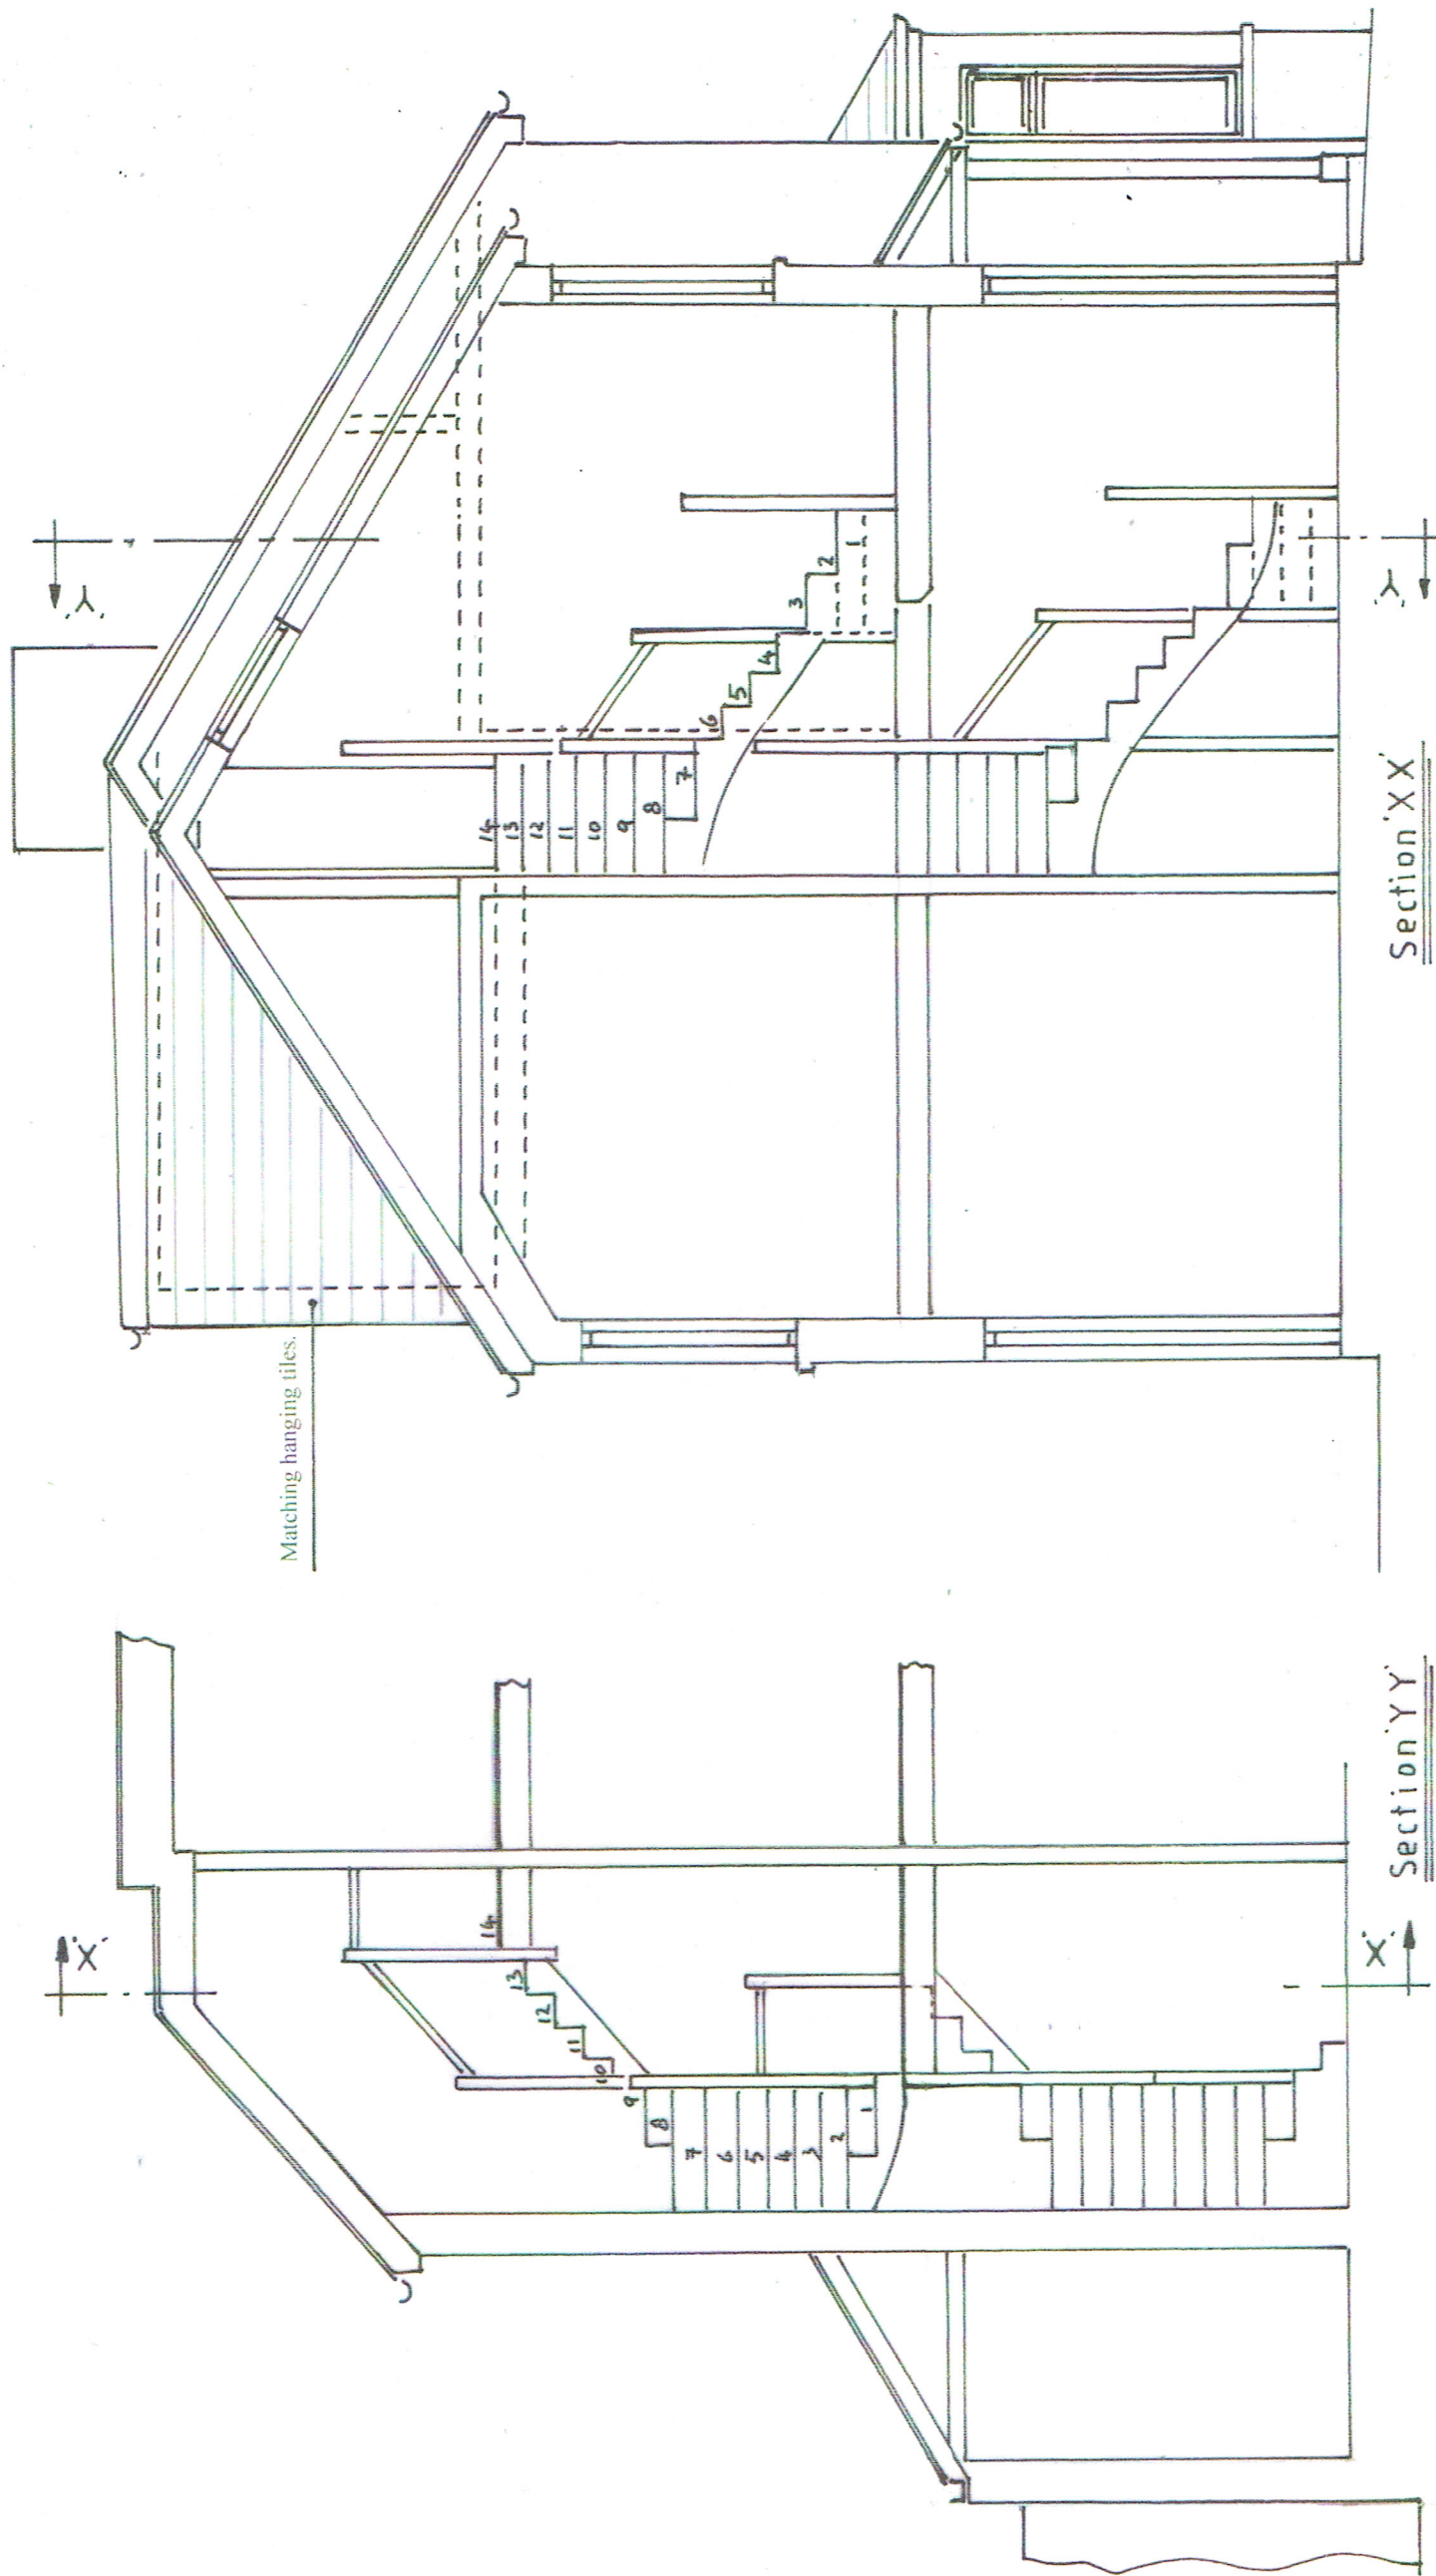

All dimensions to be checked on site.
All works to comply with current Planning and Building Control regulations.

C.E.D.C	Site	Title	Scale 1:50 on A3
14 Rowan Rd	43 Leith Road	PROPOSED	Date 28. 11. 2021
London	London	SECTION 'XX' AND 'YY'	
W6 7DU	N22 5QA		
020 7603 7770			Drg No.
			<u>J/LR 21 3 21</u>