


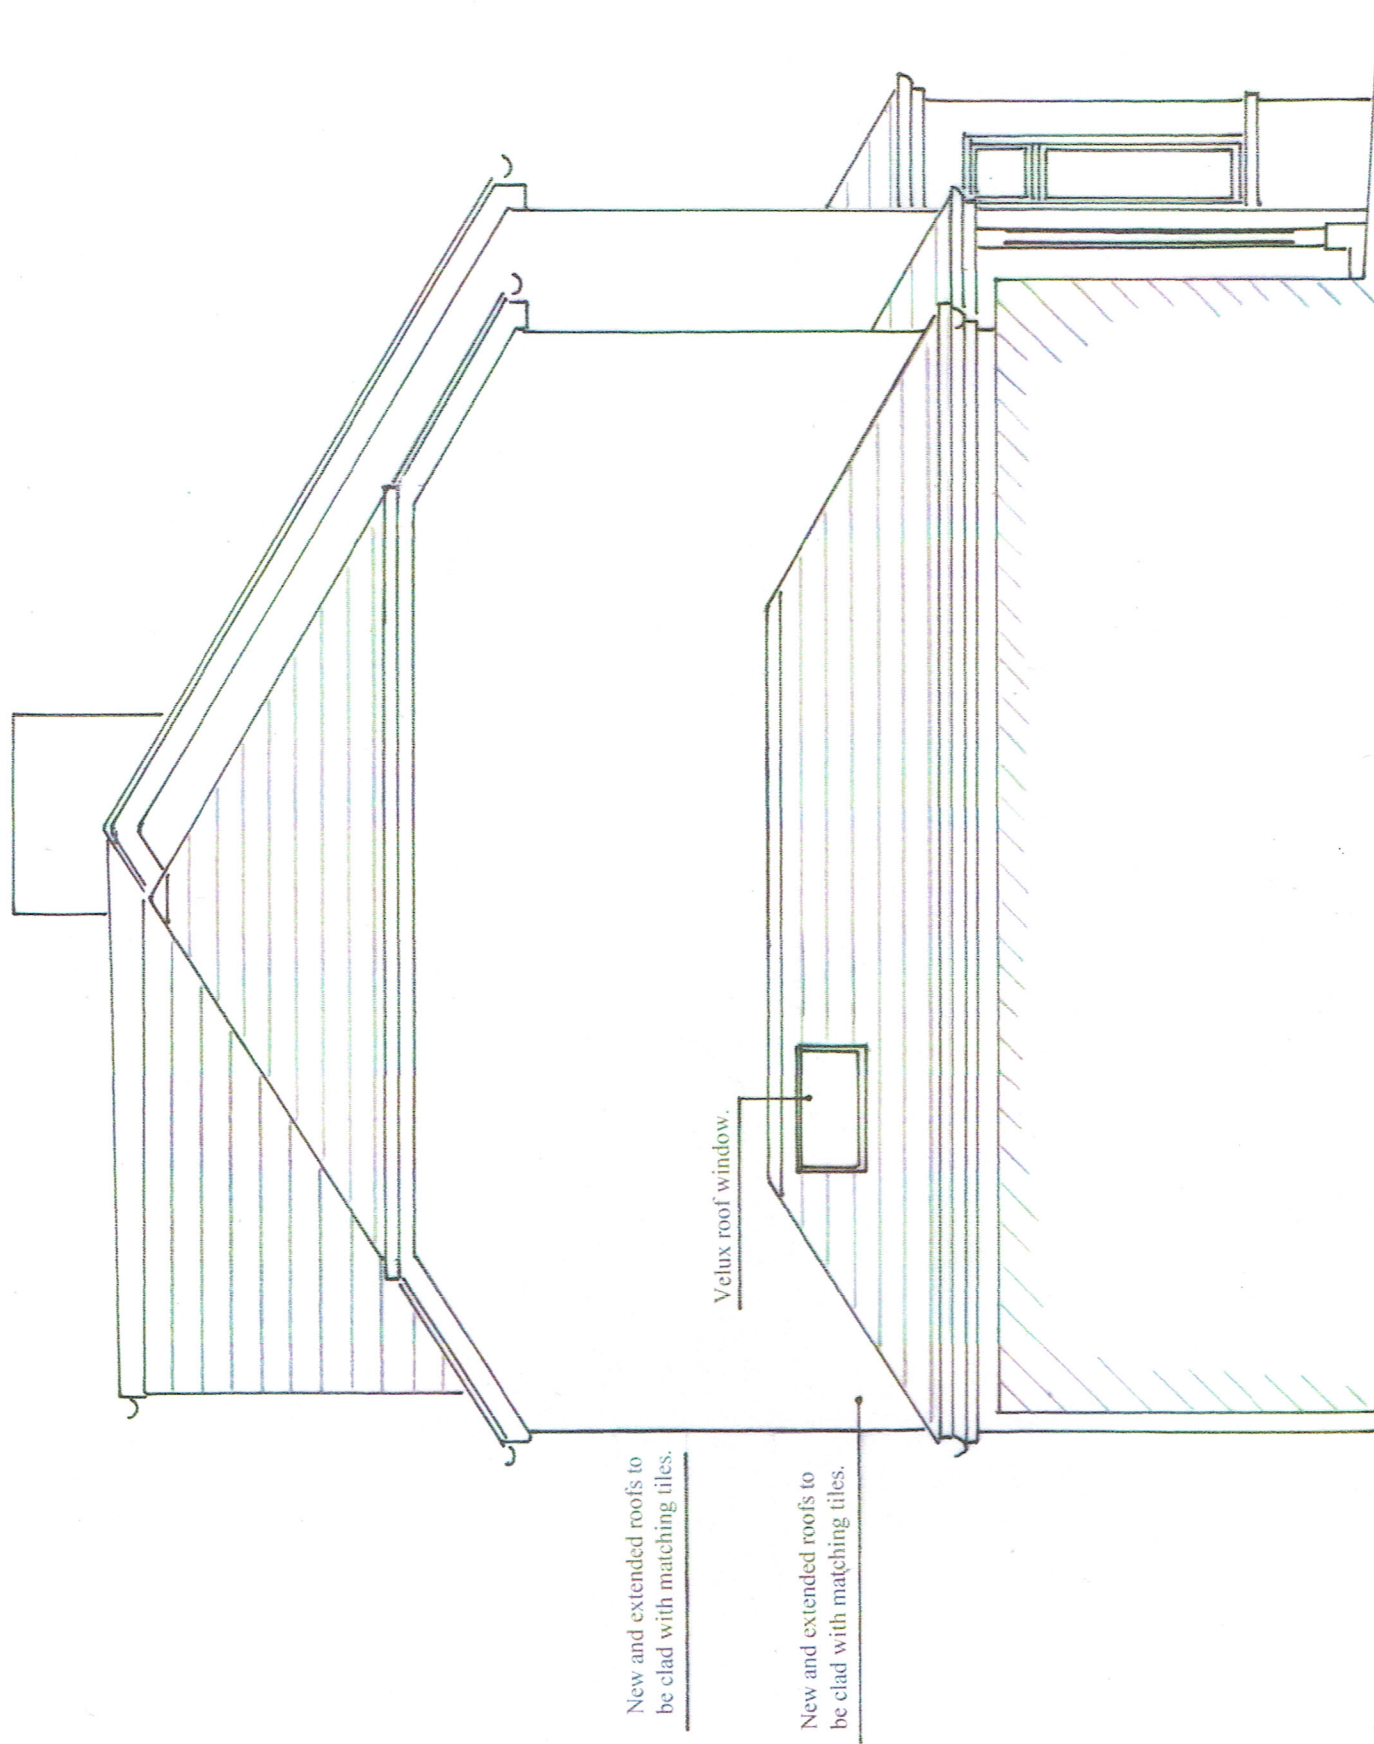

All dimensions to be checked on site.
All works to comply with current Planning and Building Control regulations.

C.E.D.C
14 Rowan Rd
London
W6 7DU
020 7603 7770

Site
43 Leith Road
London
N22 5QA

Title
PROPOSED
SIDE ELEVATION

Scale 1:50 on A3
Date 28.11.2021

Drg No.
J/LR 21 3 23