


Streathers Solicitors

Signage & Lighting Proposal

Please Note:
This drawing is not to scale



Please Note:
This drawing is not to scale

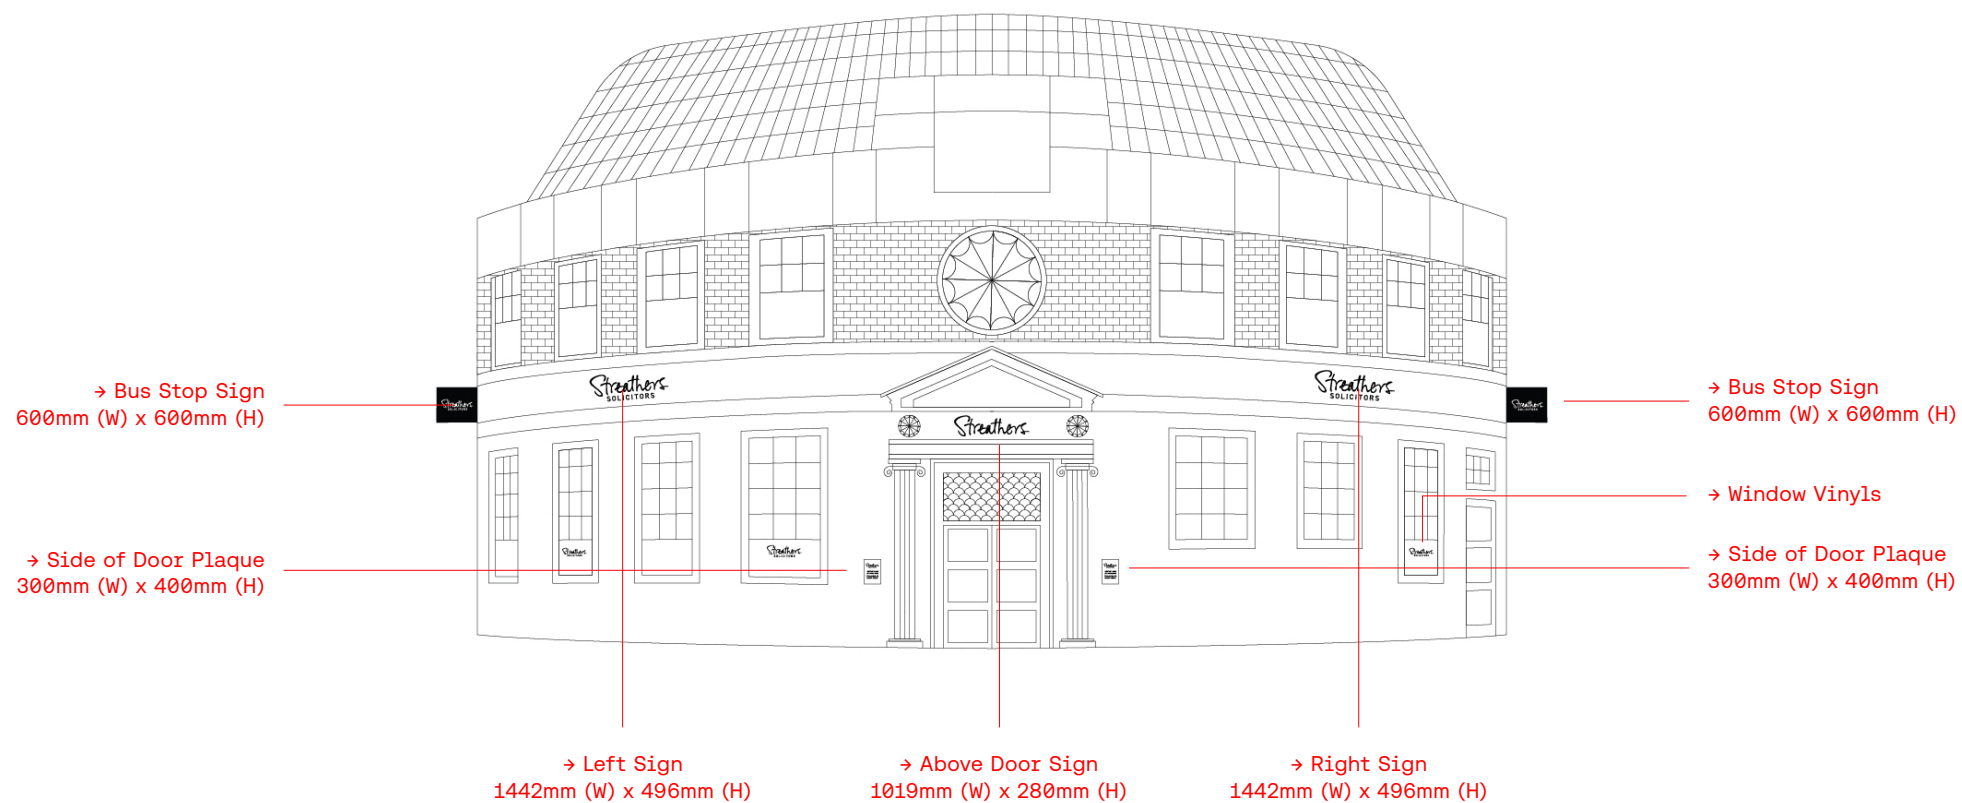

Please Note:
This drawing is not to scale



Please Note:
This drawing is not to scale



westside
london

57 Poland Street
London W1F 7NW
020 7434 0235

westsidelondon.com