
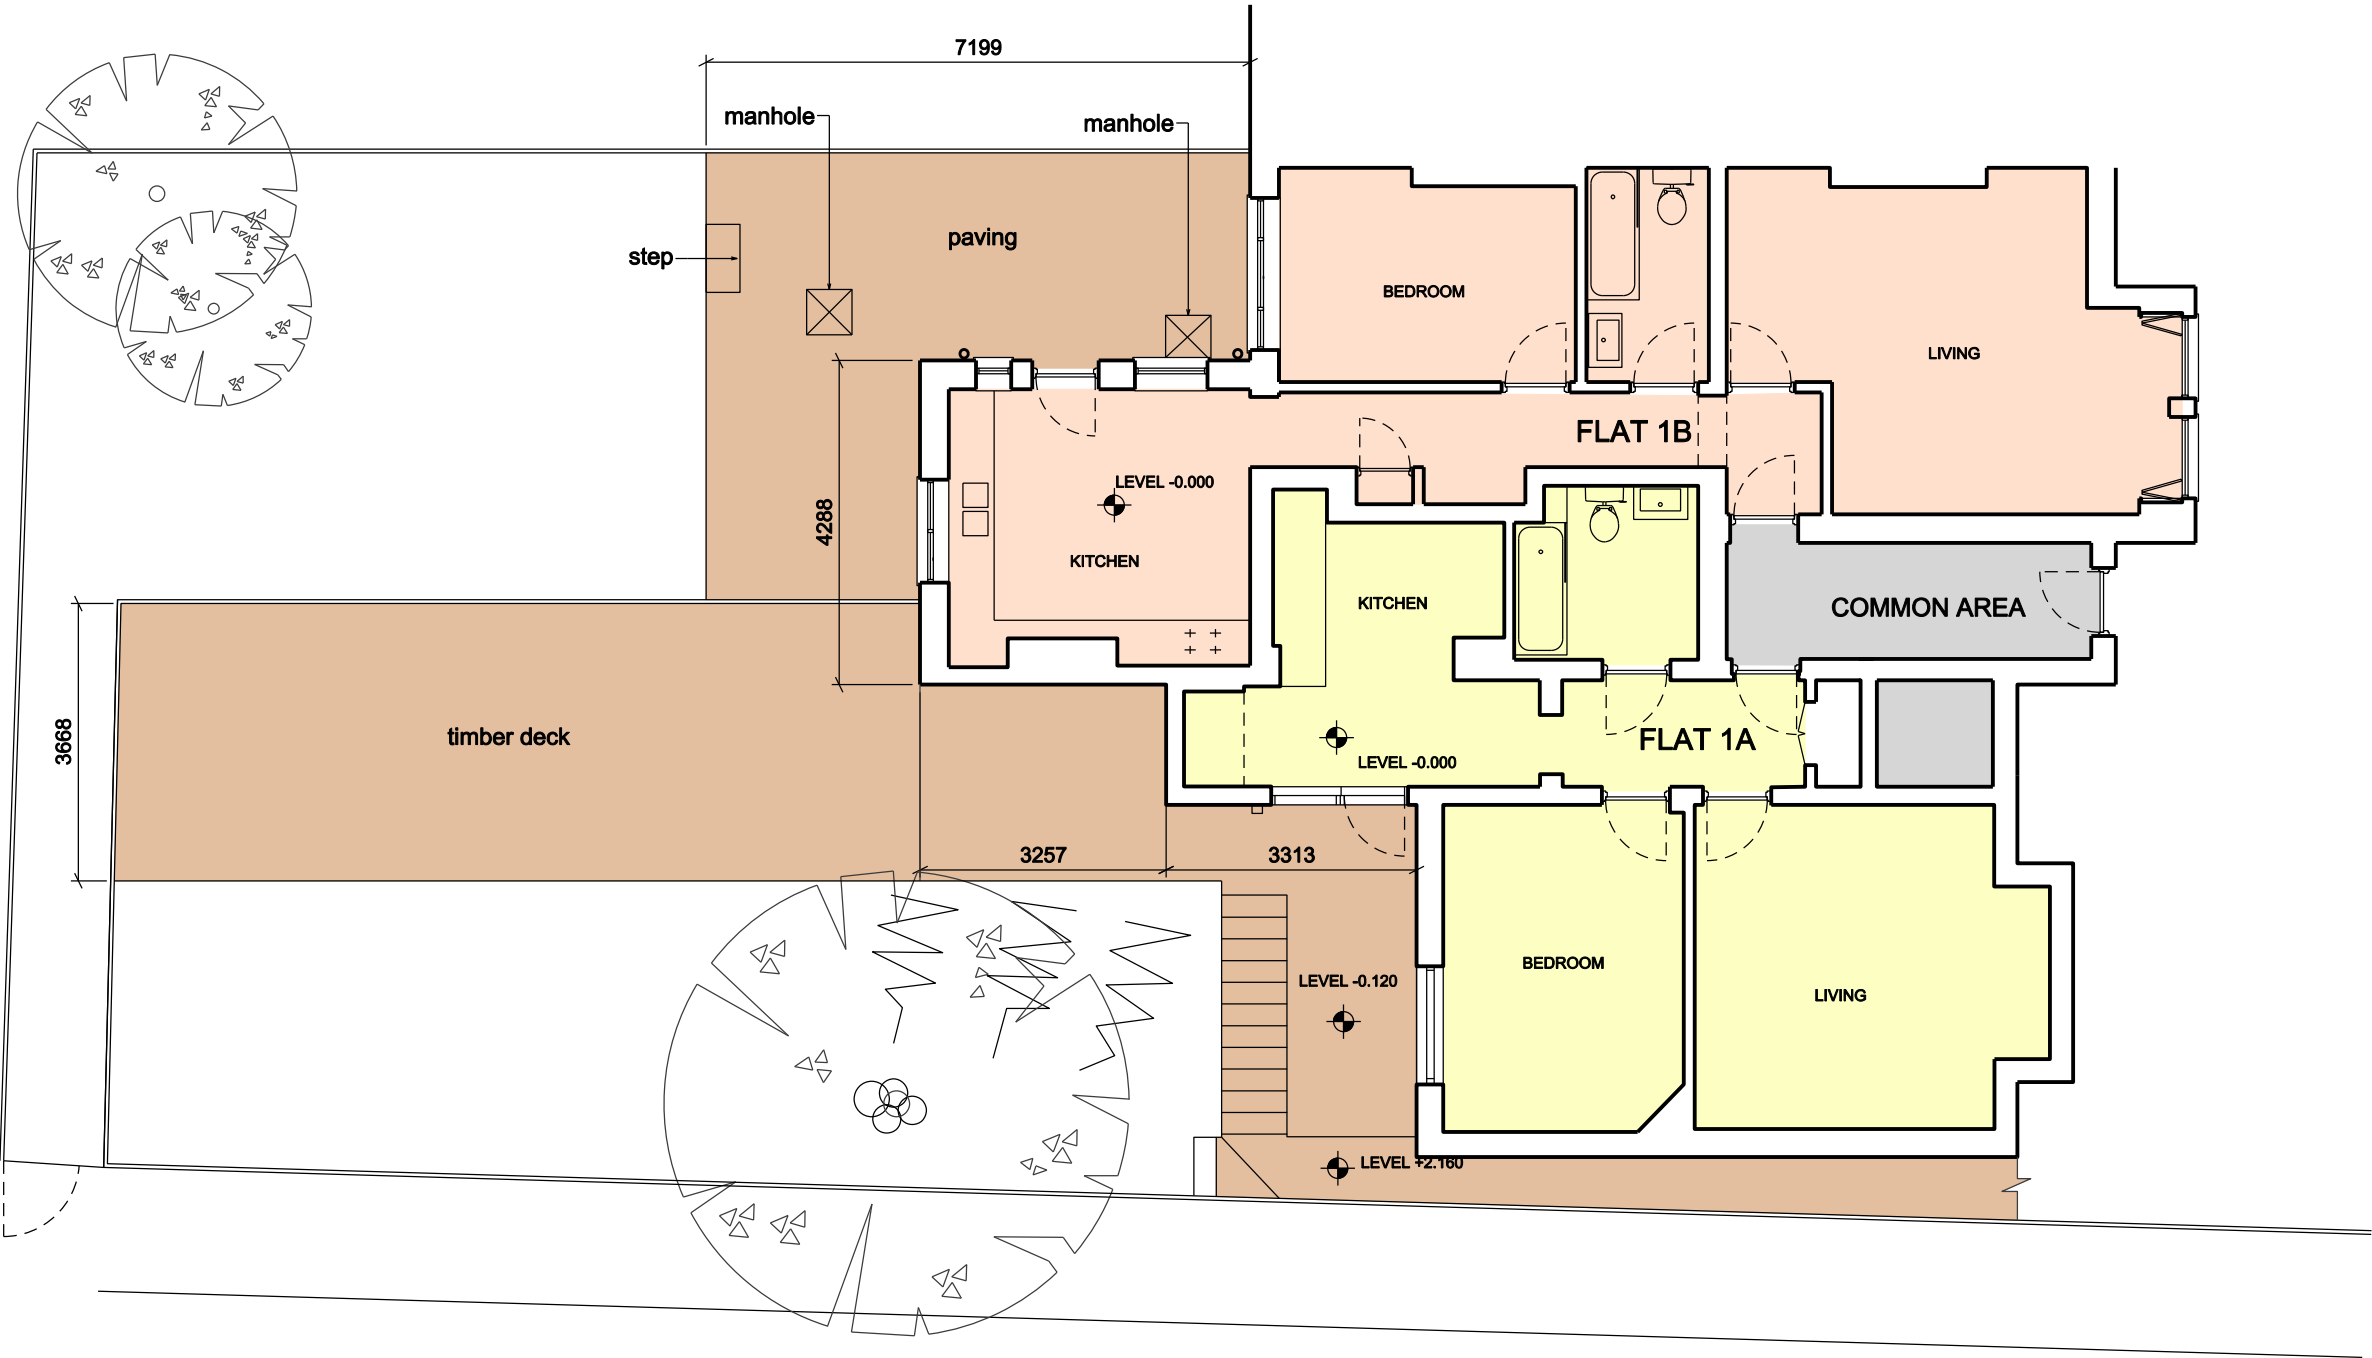
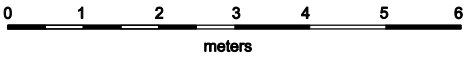


DO NOT SCALE FROM THIS DRAWING.
ALL DIMENSIONS TO BE CHECKED ON SITE.
COPYRIGHT RESERVED.

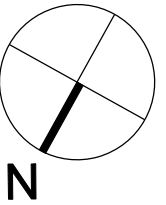

A added hardscape colour 24-06-19

REVISIONS

SCALE	DATE	DRAWN	CHECKED
1:100	25.03.19	LZ	

PROJECT

28 COOLHURST RD
FLAT 1A&1B

DRAWING

EXISTING PLANS

Trinity House, Church Road, Tunbridge Wells TN1 1AG
+44 (0) 207 205 4994 info@zdarchitects.com

zda Zuber
Dobson
Architects

DRAWING No. REV

18018-P-003 A