


DO NOT SCALE FROM THIS DRAWING.
ALL DIMENSIONS TO BE CHECKED ON SITE.
COPYRIGHT RESERVED.

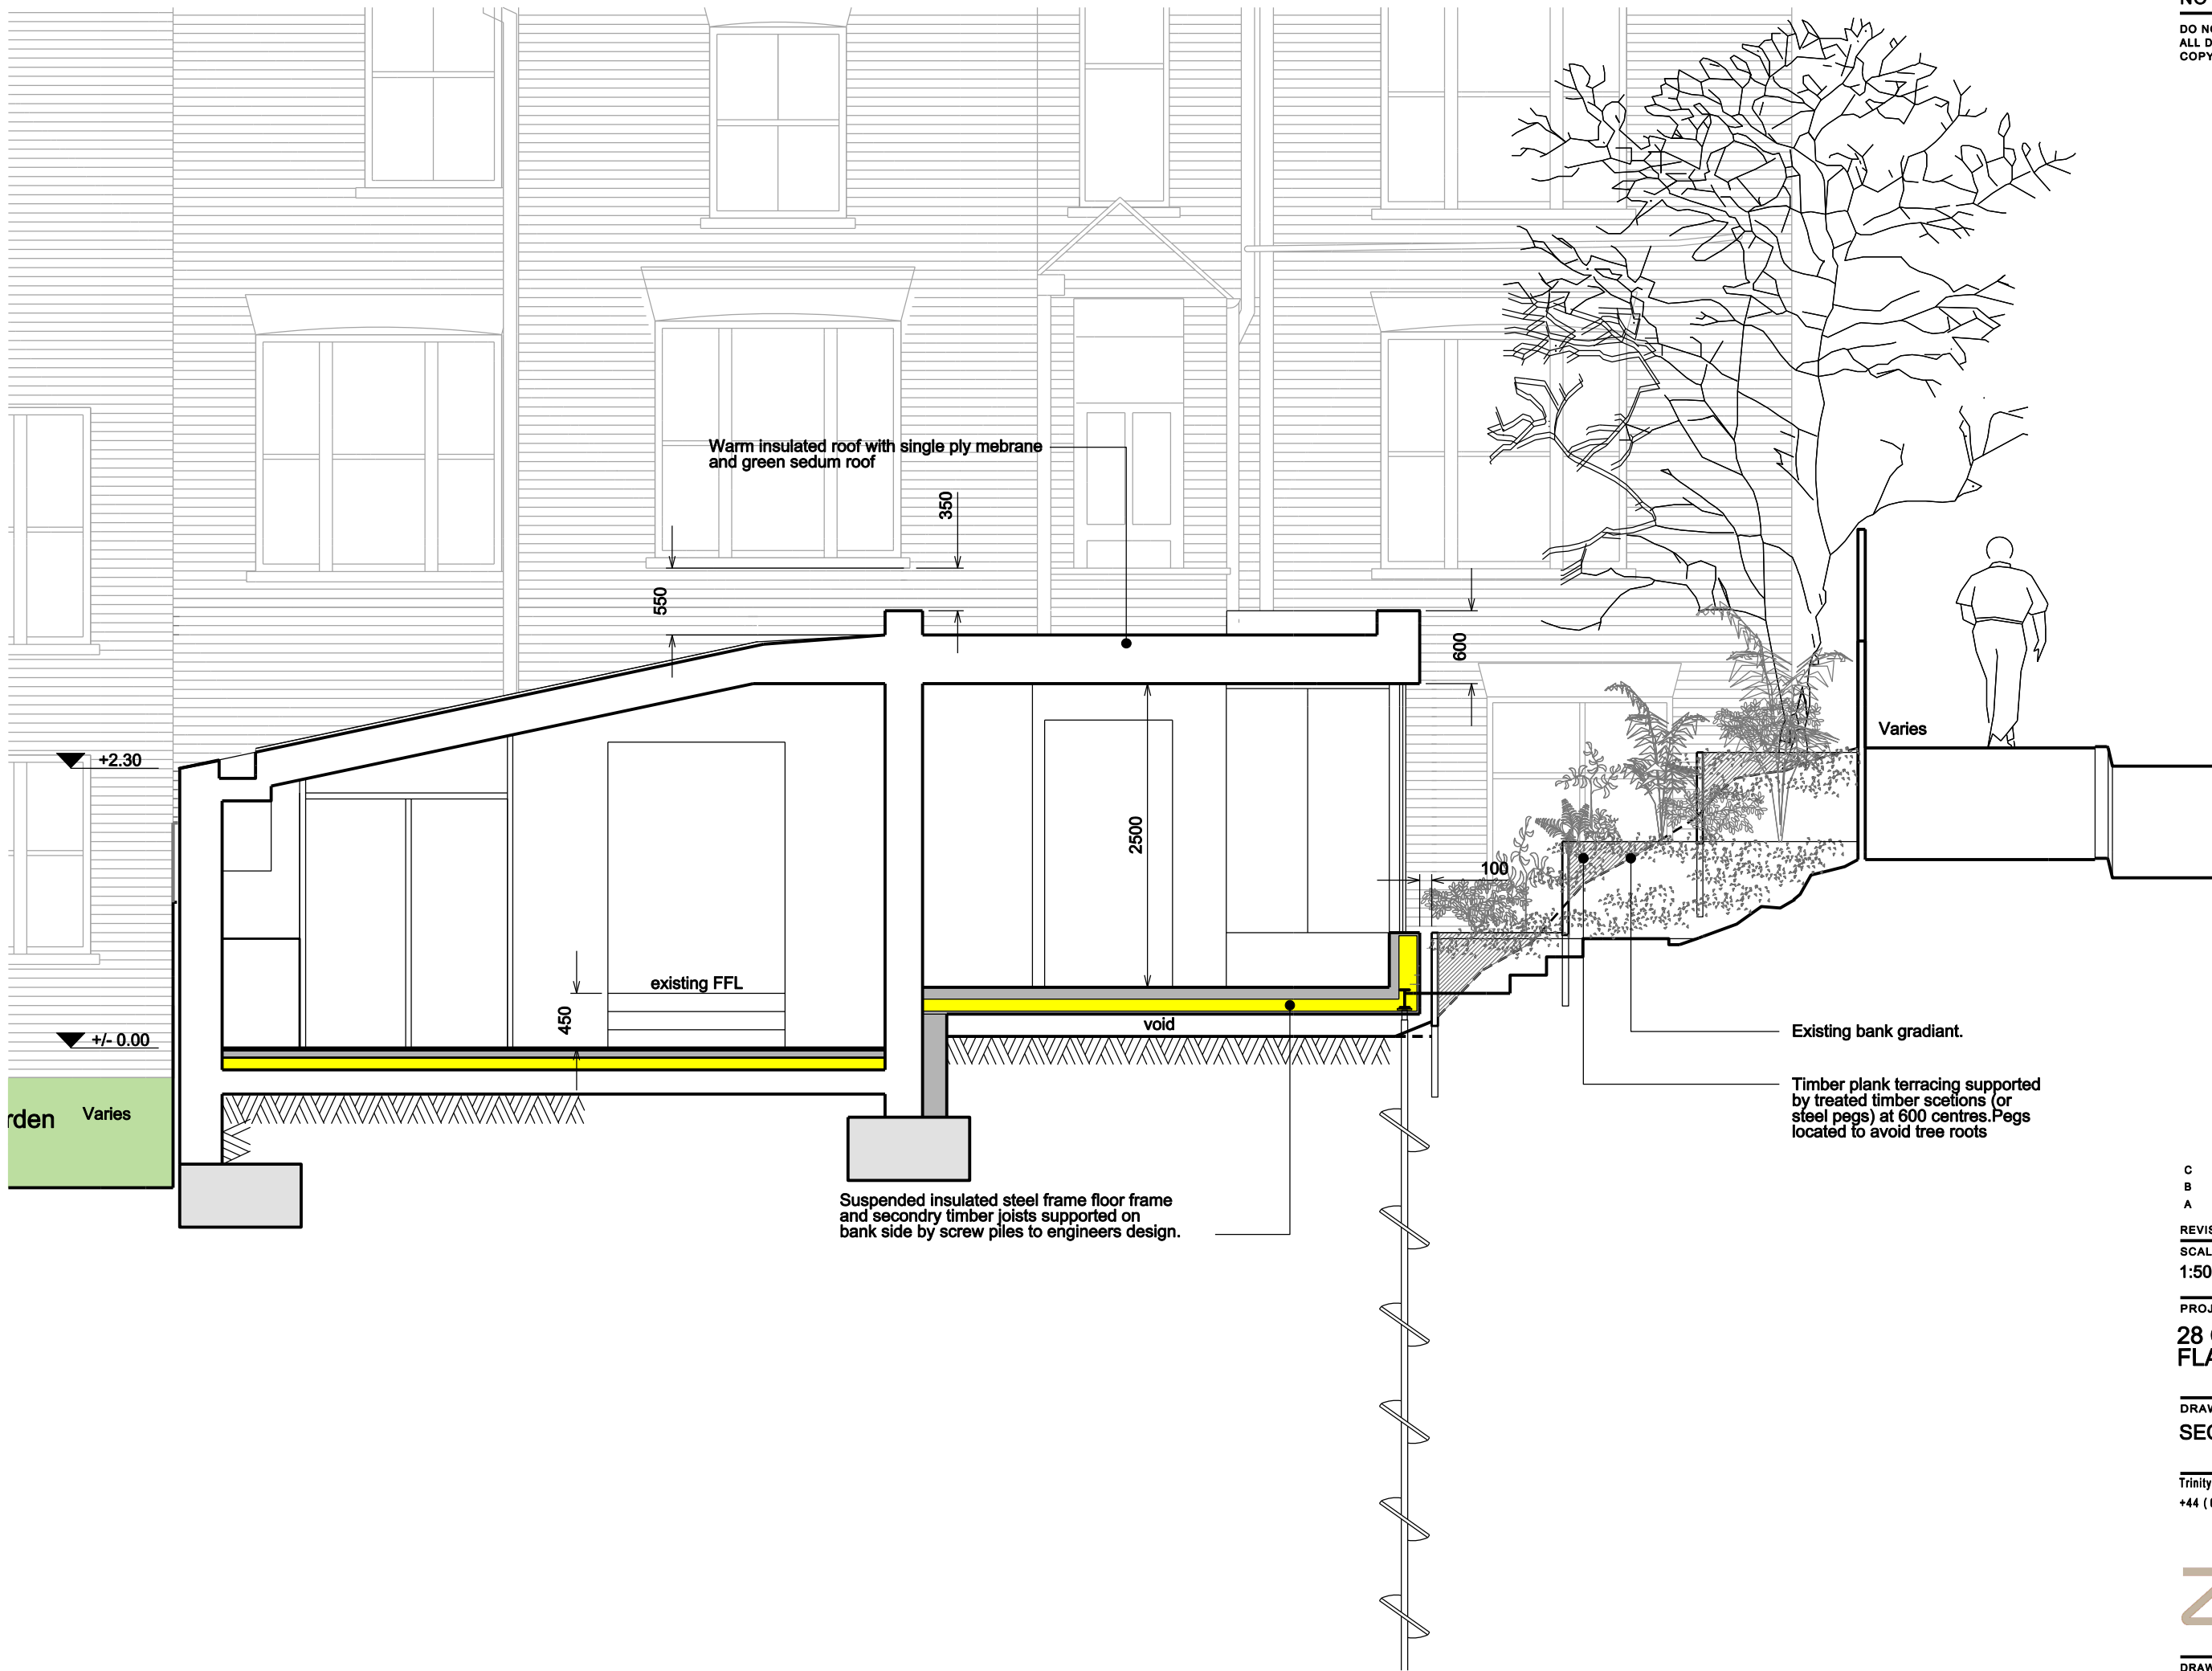

C	amended parapet height	24-08-19
B	added raer elevation	14-08-19
A	amended roof type	13-08-19

REVISIONS			
SCALE	DATE	DRAWN	CHECKED
1:50	25.03.19	LZ	

PROJECT
**28 COOLHURST RD
FLAT 1A&1B**

DRAWING
SECTION AA

Trinity House, Church Road, Tunbridge Wells TN1 1AG
+44 (0) 207 205 4994 info@zdarchitects.com

zda Zuber
Dobson
Architects

DRAWING No. 18018-P-009 REV C