
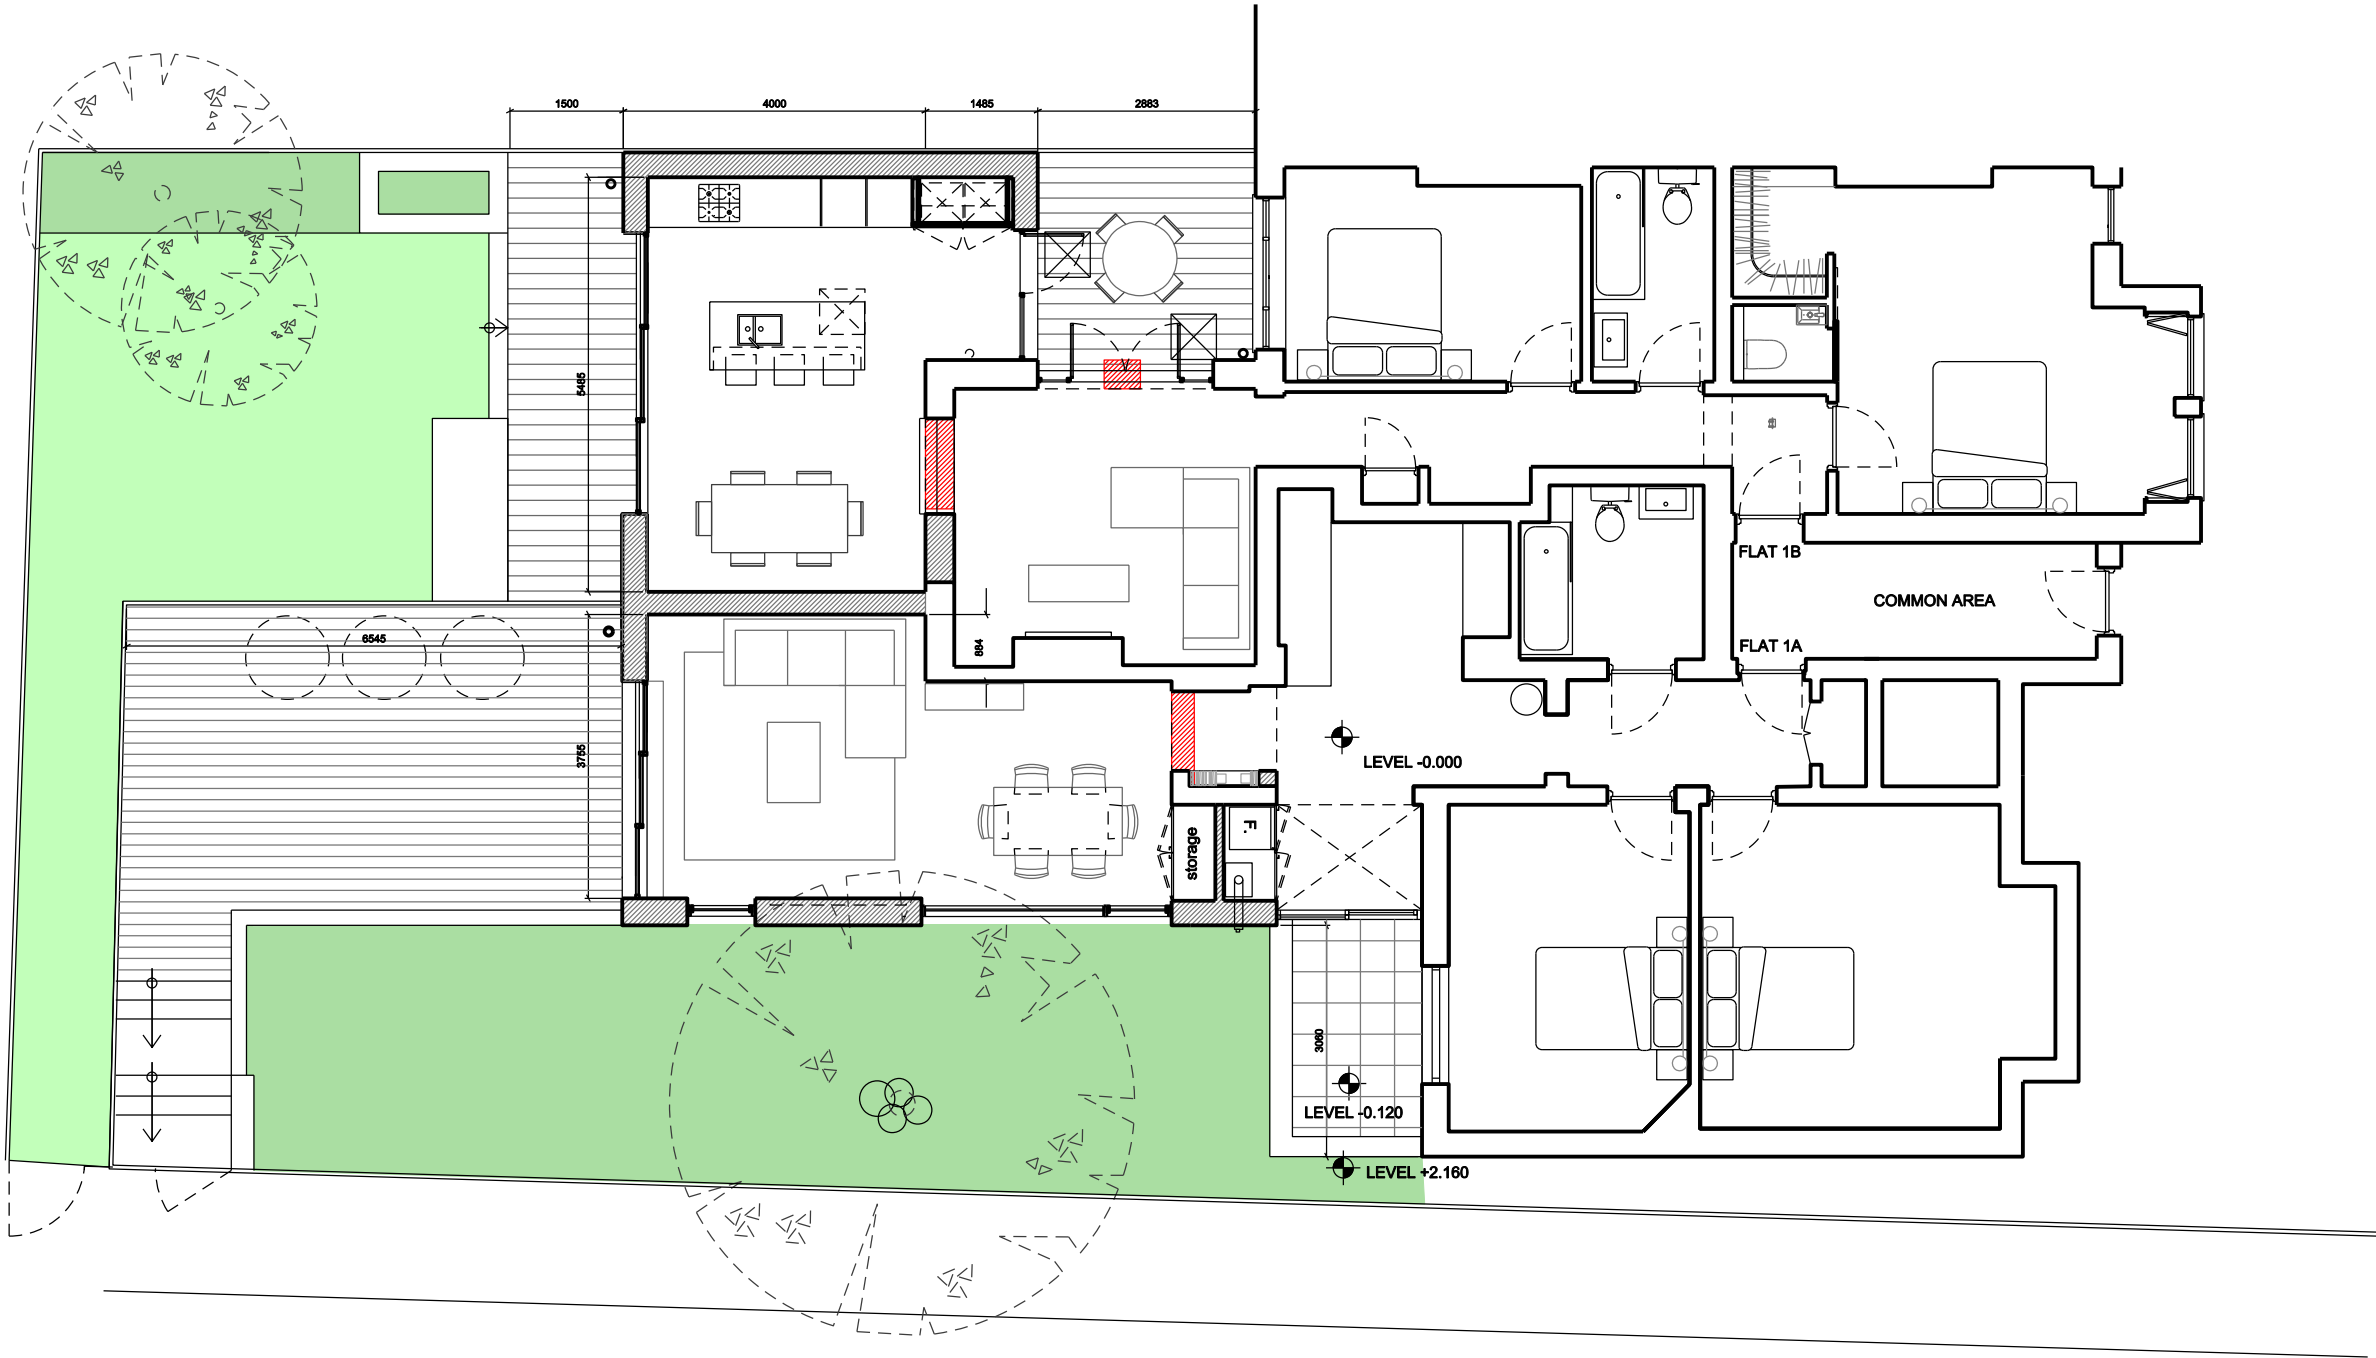
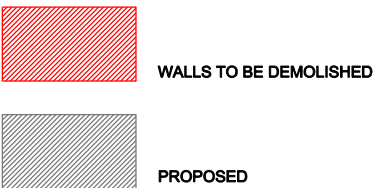


DO NOT SCALE FROM THIS DRAWING.
ALL DIMENSIONS TO BE CHECKED ON SITE.
COPYRIGHT RESERVED.

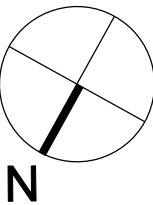

B	amended garden area	24-06-19
A	reduced plan depth	13-06-19

REVISIONS			
SCALE	DATE	DRAWN	CHECKED
1:100	25.03.19	LZ	

PROJECT
28 COOLHURST RD
FLAT 1 & 2

DRAWING
PROPOSED PLANS

Trinity House, Church Road, Tunbridge Wells TN1 1AG
+44 (0) 207 205 4994 info@zdarchitects.com

zda Zuber
Dobson
Architects

DRAWING No. 18018-P-005 REV B

