


DO NOT SCALE FROM THIS DRAWING.
ALL DIMENSIONS TO BE CHECKED ON SITE.
COPYRIGHT RESERVED.

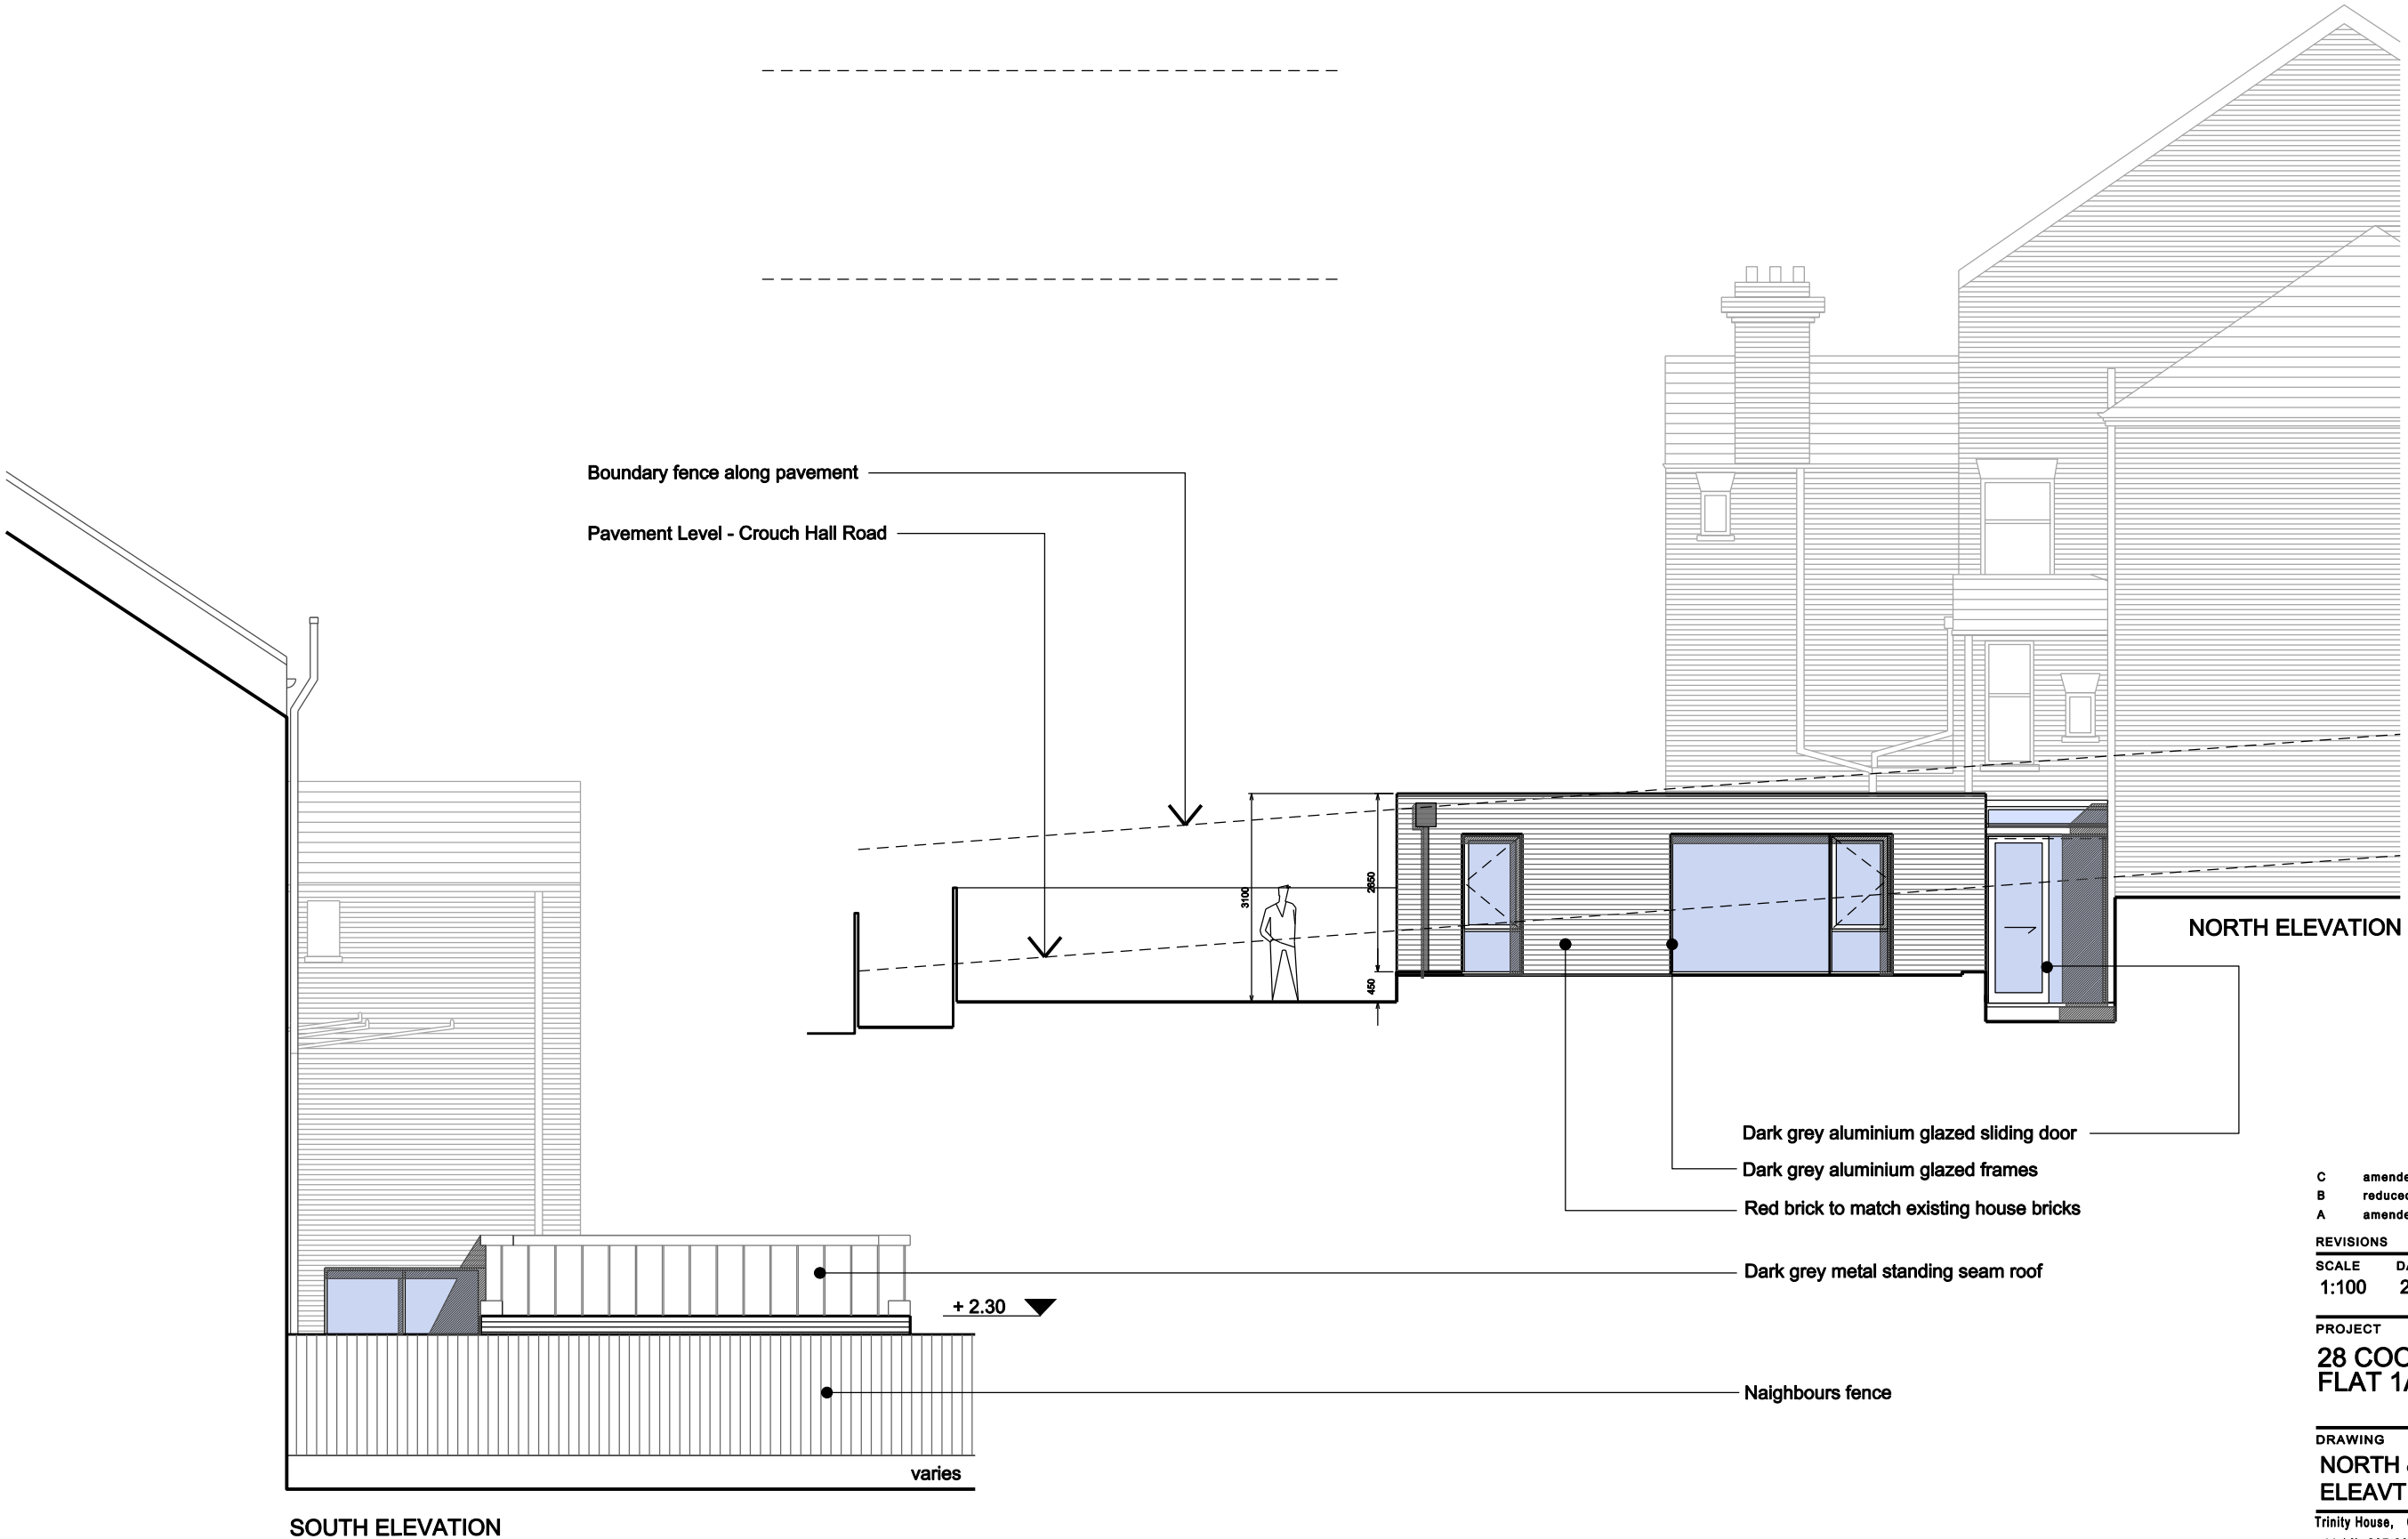

C	amended parapet height	24-06-19
B	reduced parapet height	14-06-19
A	amended roof	13-06-19

REVISIONS			
SCALE	DATE	DRAWN	CHECKED
1:100	25.03.19	LZ	

PROJECT

28 COOLHURST RD
FLAT 1A&1B

DRAWING

NORTH & SOUTH
ELEVATIONS

Trinity House, Church Road, Tunbridge Wells TN1 1AG
+44 (0) 207 205 4994 info@zdarchitects.com

zda Zuber
Dobson
Architects

DRAWING No.	REV
18018-P-008	C