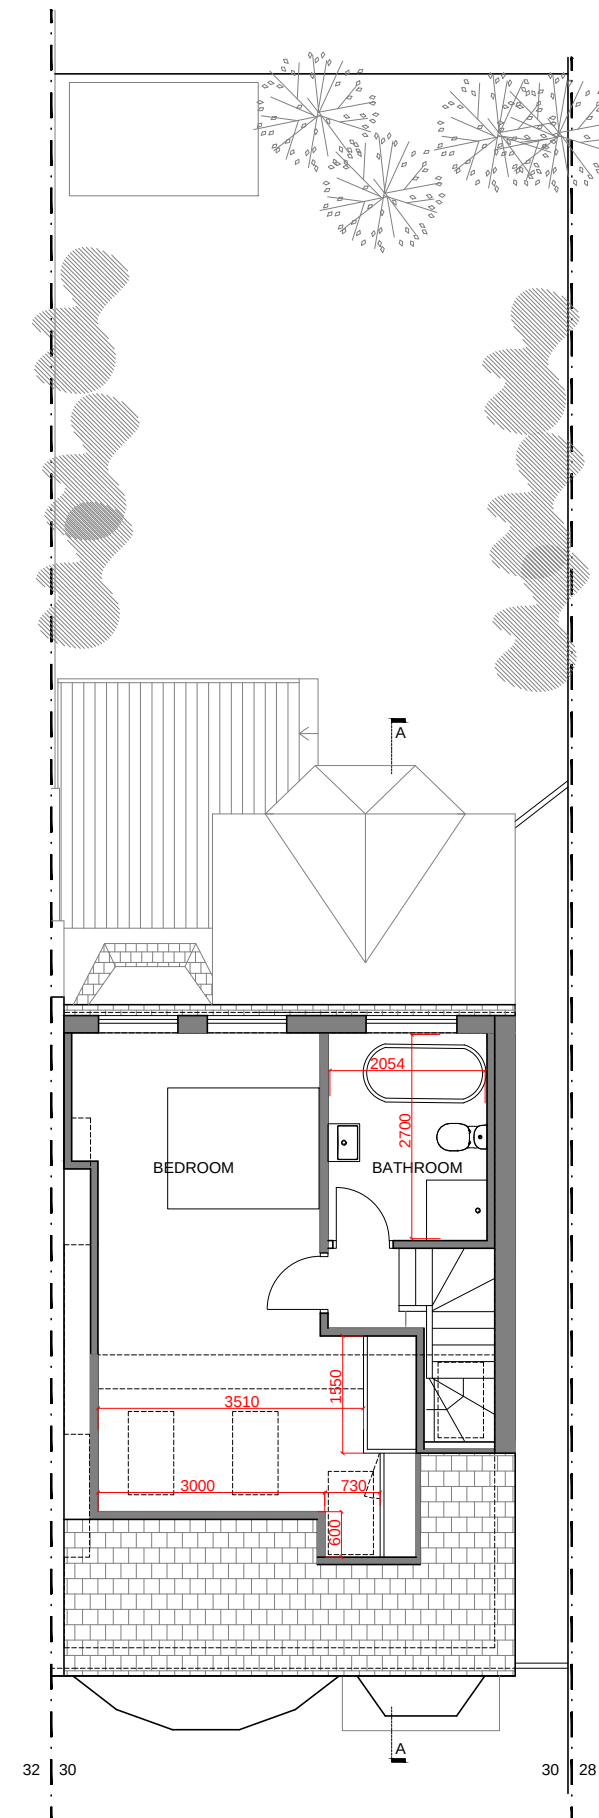
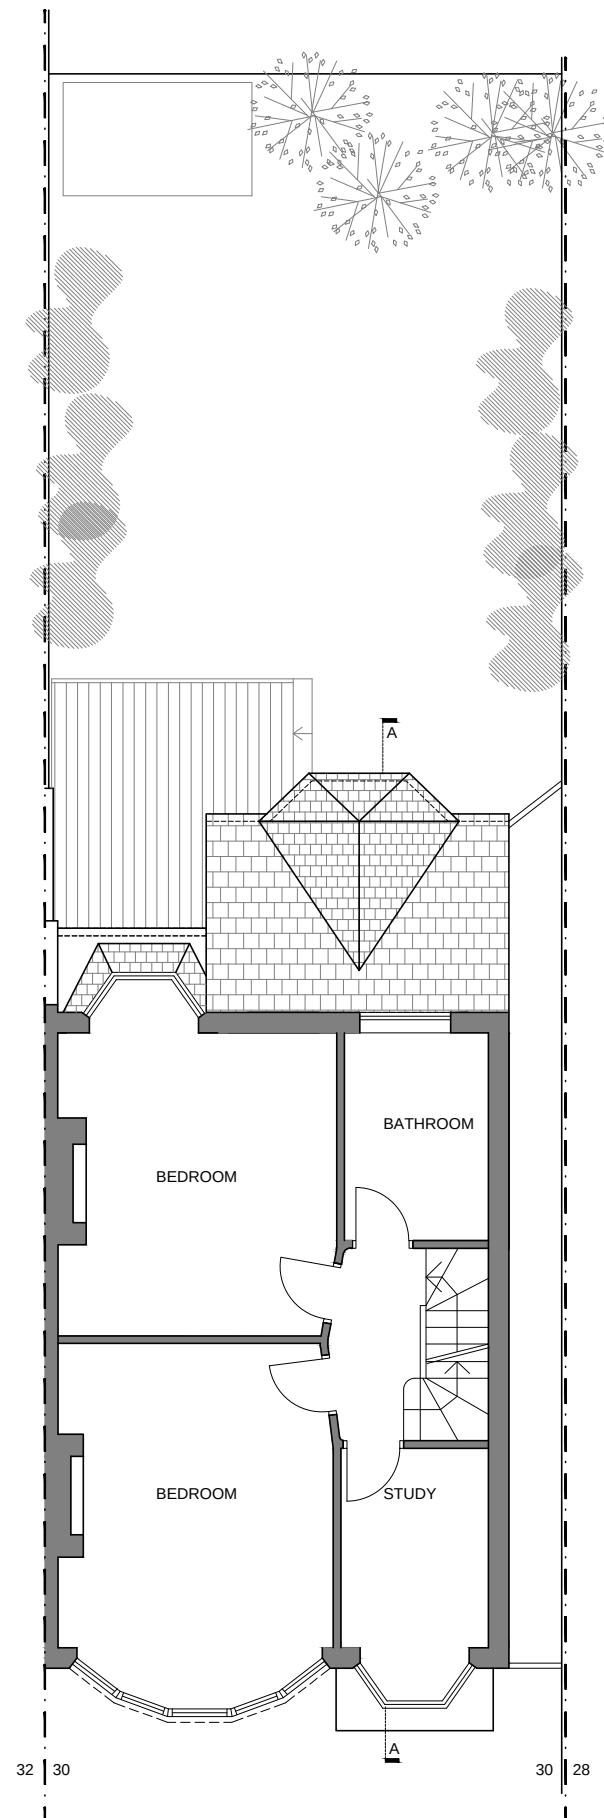
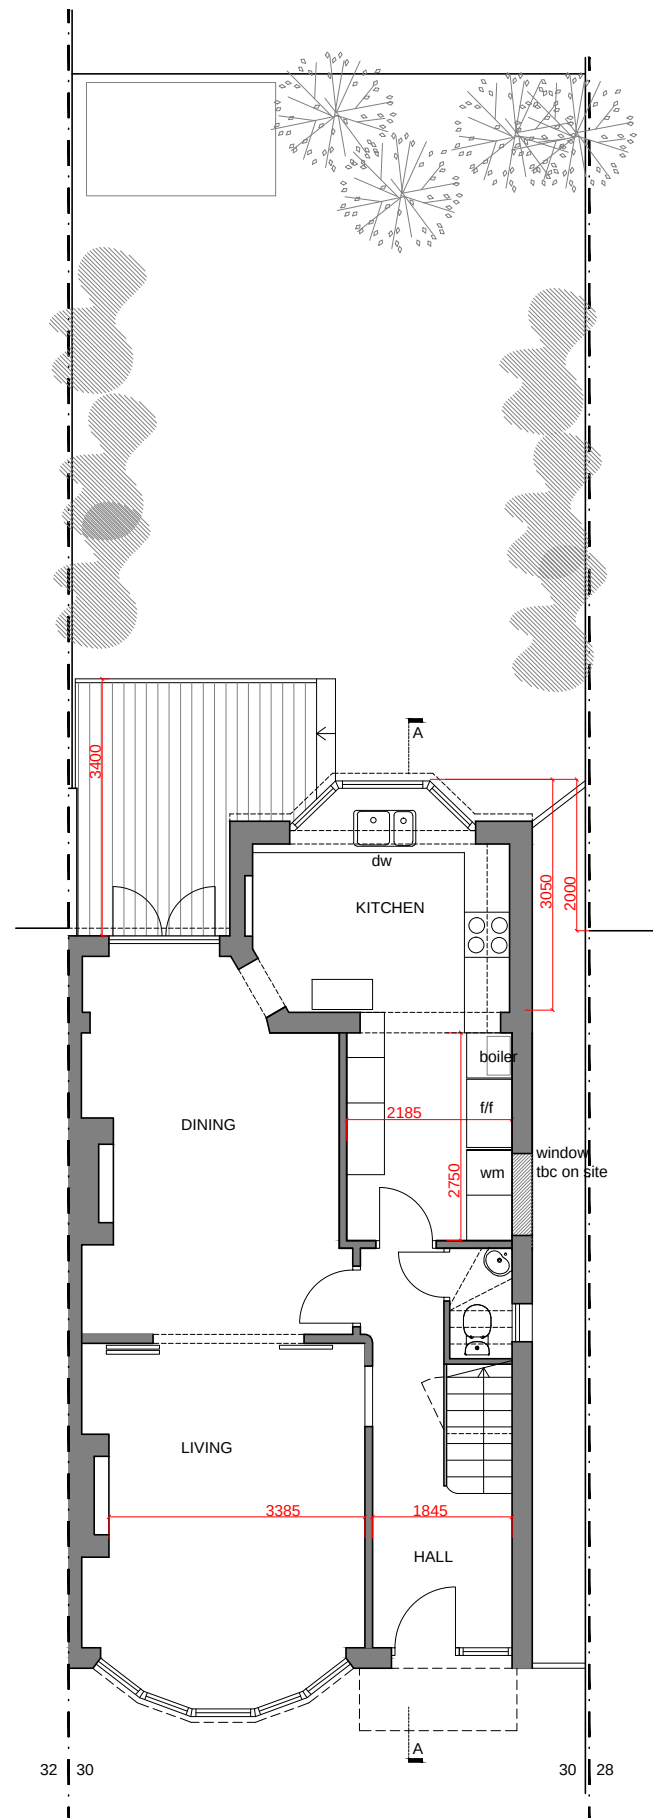
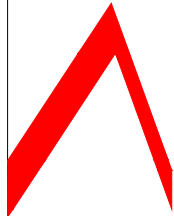


	revision	date
A	Issue for planning	18.11.22
FOR PLANNING		
30 Fortis Green Avenue		
As existing		
 ana alonso architect Dipl Arch ARB T1 07754888138 E1 anatruan@yahoo.com facebook.com/ana.alonso.architect		
ana alonso architect muswell hill		
Scale	1:100@A3	Job No
Date	Sept'22	Dwg No
Drawn	AAT	AP(00)02
Checked	AAT	Rev
© COPYRIGHT This drawing is the copyright of Ana Alonso.		