



532800.

533000.

188900.

188900.




188700.

188700.

532800.

533000.

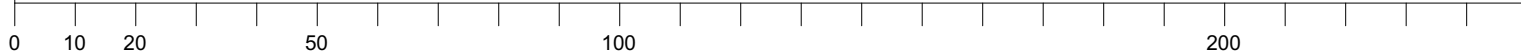

Architect

Collective Works LLP60 Grays Inn Road, Unit 2.01,
London WC1X 8LUwww.collectiveworks.net

The drawings show design intent only.

Designs are subject to approval by statutory authorities and any necessary
alterations should be made if required to comply with statutory requirements.All design concepts and drawings are the property of Collective Works LLP.
No reproductions, adaptations and/or copies may be made without written
consent.

© Collective Works LLP, all rights reserved 2022

Drawing Purpose

For Planning

Revision Date Purpose

00 06/12/2022 For Planning

Project

0260 Chestnut Nursery
South Grove
N15 5QE

Client

Chestnut Nursery

Title

Location Plan

Number

CW-0260-001

Scale @ A4

1:1250

Revision

00