



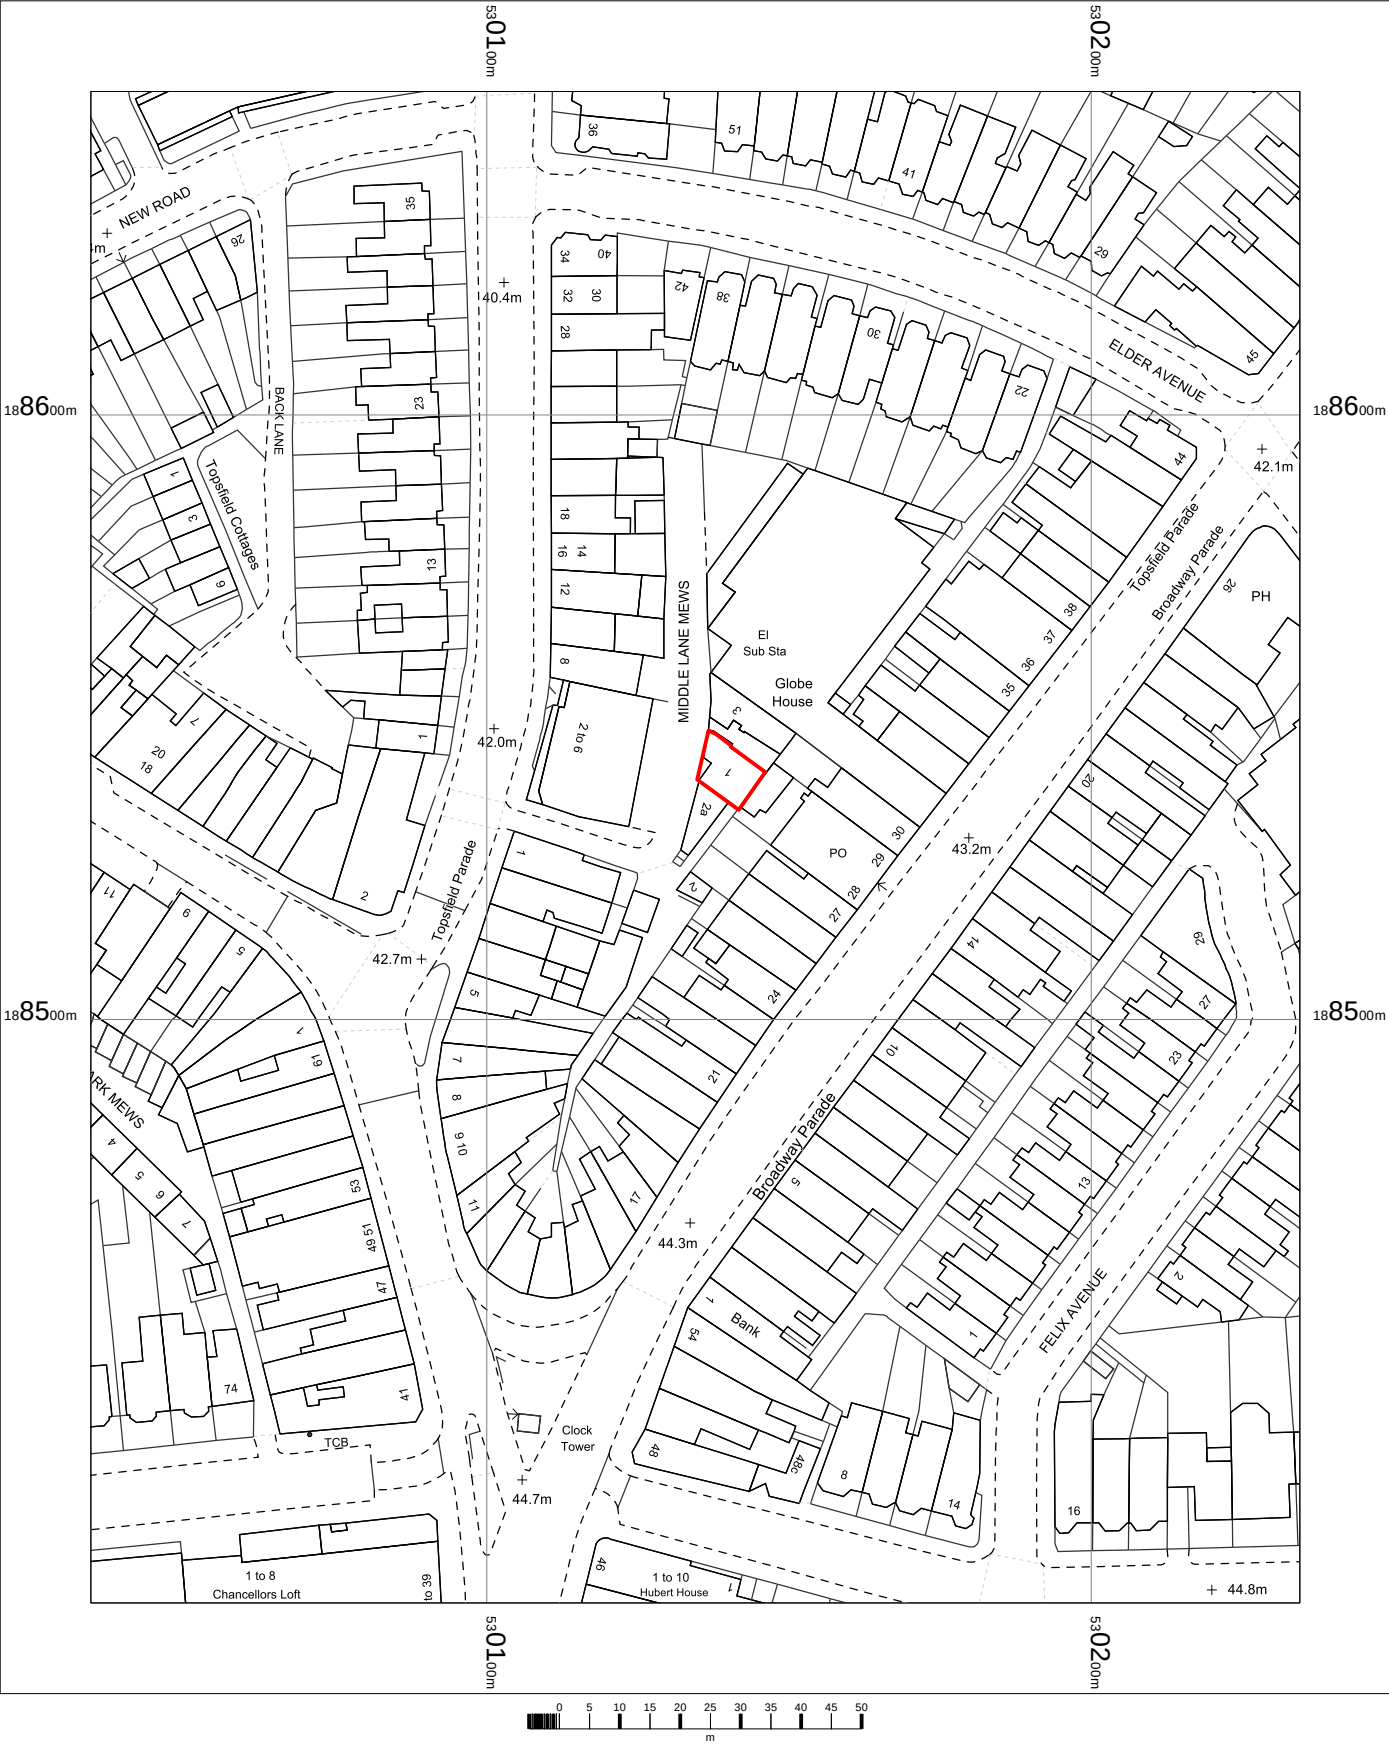

OS MasterMap 1250/2500/10000 scale
Thursday, November 24, 2022, ID: CM-01073846
www.centremapslive.co.uk

1:1250 scale print Centre: 530135 E, 188528 N

©Crown Copyright Ordnance Survey. Licence no. AC0000849896

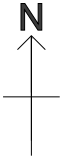

**CENTRE
MAPS
LIVE.**

FOR A BETTER POINT OF VIEW

REVISION	DATE	REVISION NOTE
----------	------	---------------

NOTES

All copyrights retained, all information remains the property of The Architects: London Ltd and may not be reproduced through any medium without written consent. No responsibility is accepted through unauthorised use. All information is subject to statutory consents, easements and survey. Except for planning purposes, do not scale from drawings but use figured dimensions only and verify on site. Please report any discrepancies. Use latest revision.

PROJECT

Door/window alterations

ADDRESS

One Globe House, Middle Lane Mews,
London N8 8PN

DRAWING

Location plan

**The
Architects**

020 7923 1559
mail@thearchitects.co.uk
www.thearchitects.co.uk

PROJECT #	22237
-----------	-------

DWG DATE	13/05/2021
----------	------------

SCALE @ A1/A3	DRAWING NO.	REVISION
---------------	-------------	----------

1:1250@A3

OGH 00