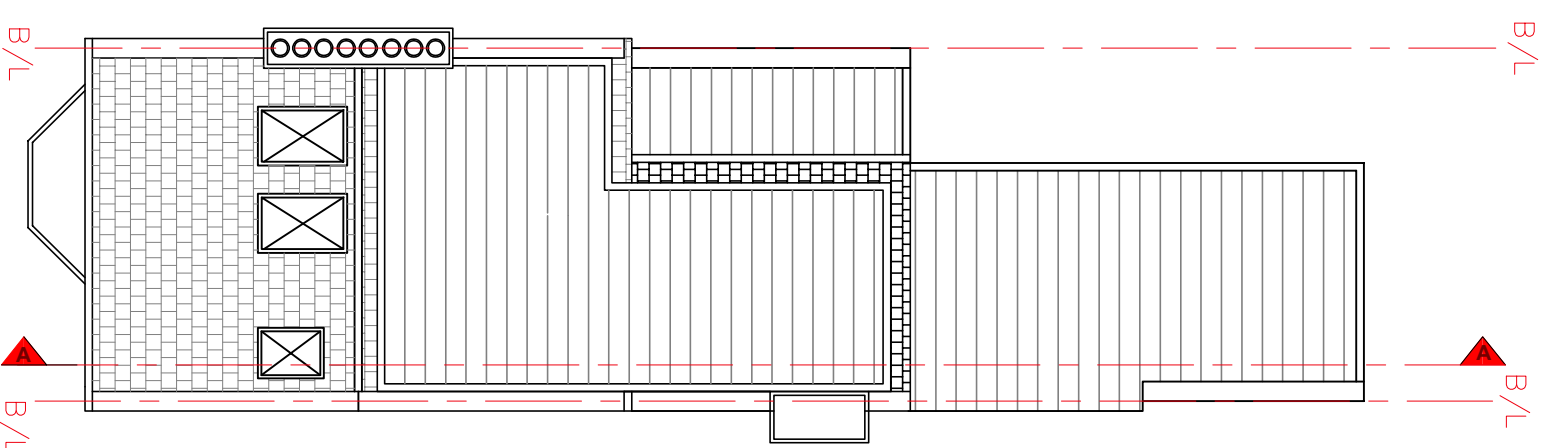
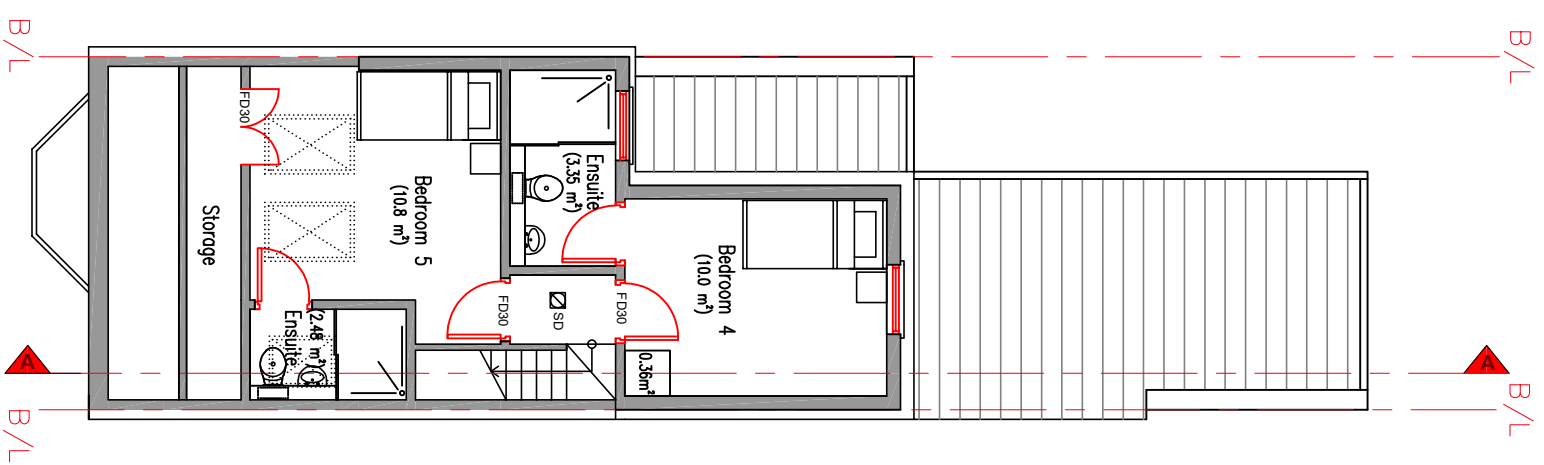
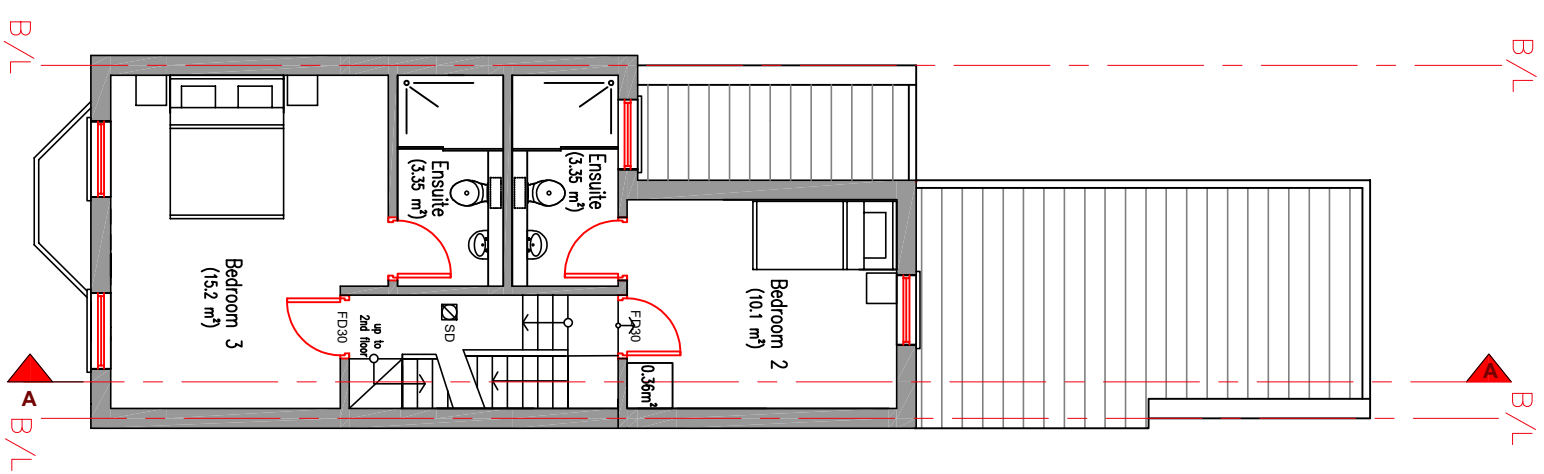
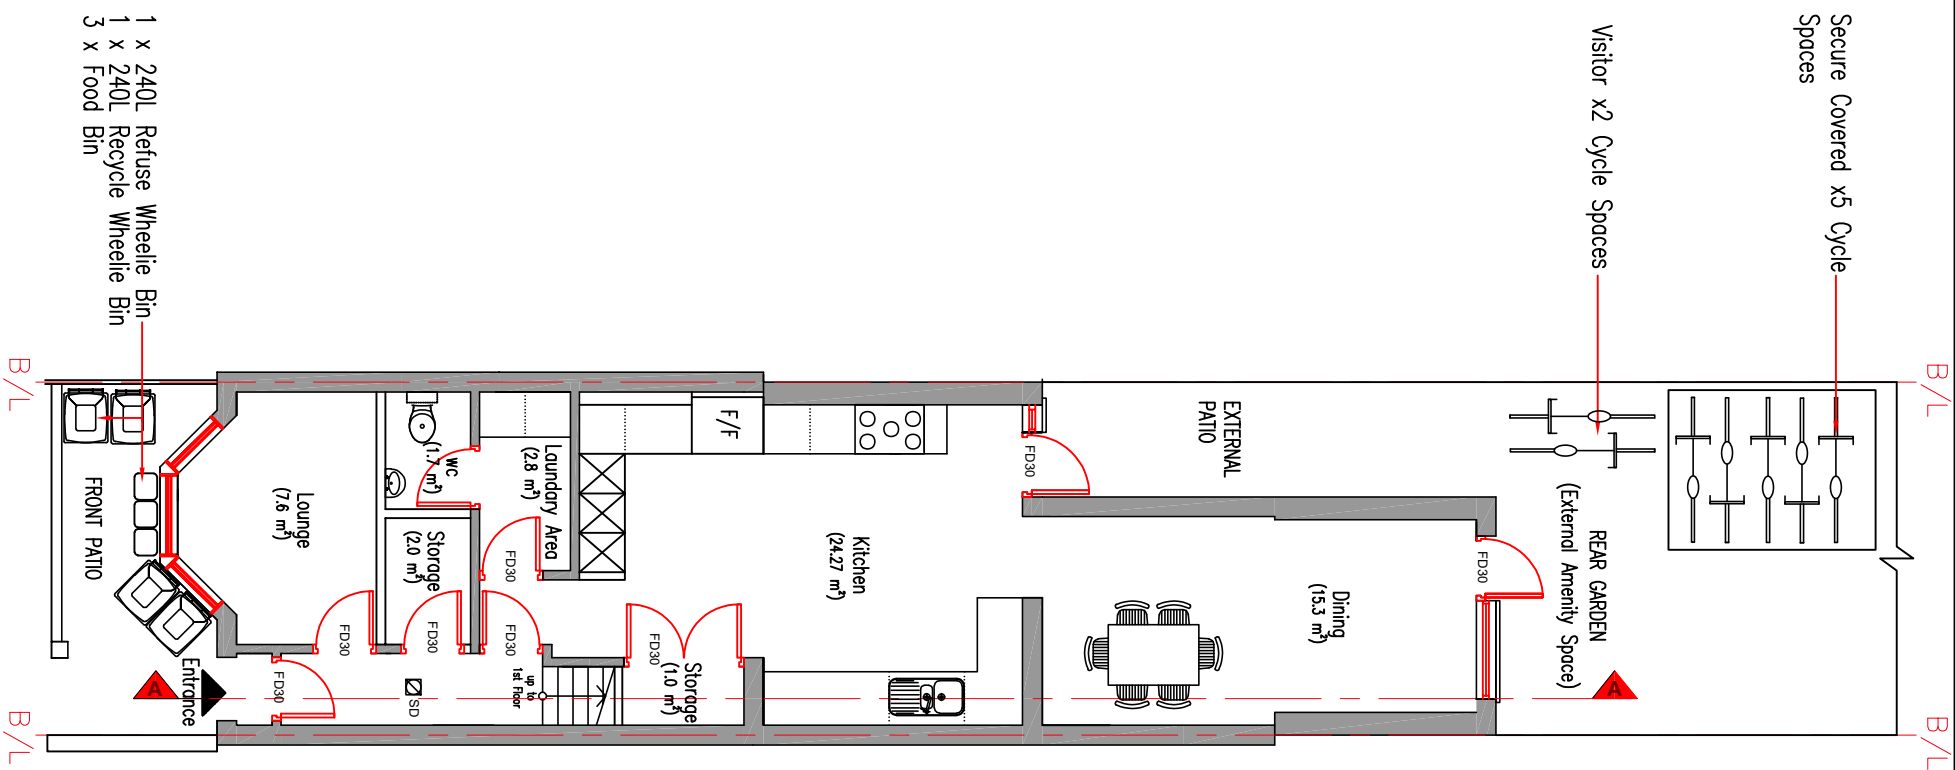


NOTES:

	Existing Wall
	New Wall

☒ SD Smoke Detector

FD30 30 min. Fire Door

AKO

Design & Build Ltd

■ ARCHITECTURAL & ENGINEERING DESIGN
■ 2 CHEAPSIDE, NORTH CIRCULAR ROAD
■ LONDON, N13 5ED
■ T: 0772 333 1891, 020 3213 0192
■ e-mail: kioset@akogroup.co.uk
■ www.akogroup.co.uk

Project : HMO

Drawing Title : Proposed Plans

Project Address: 17 Denmark Street,
London, N17 0UL

Scale : 1:100 @ A3 Date: Nov 2022

Drawing No : DS22-04