

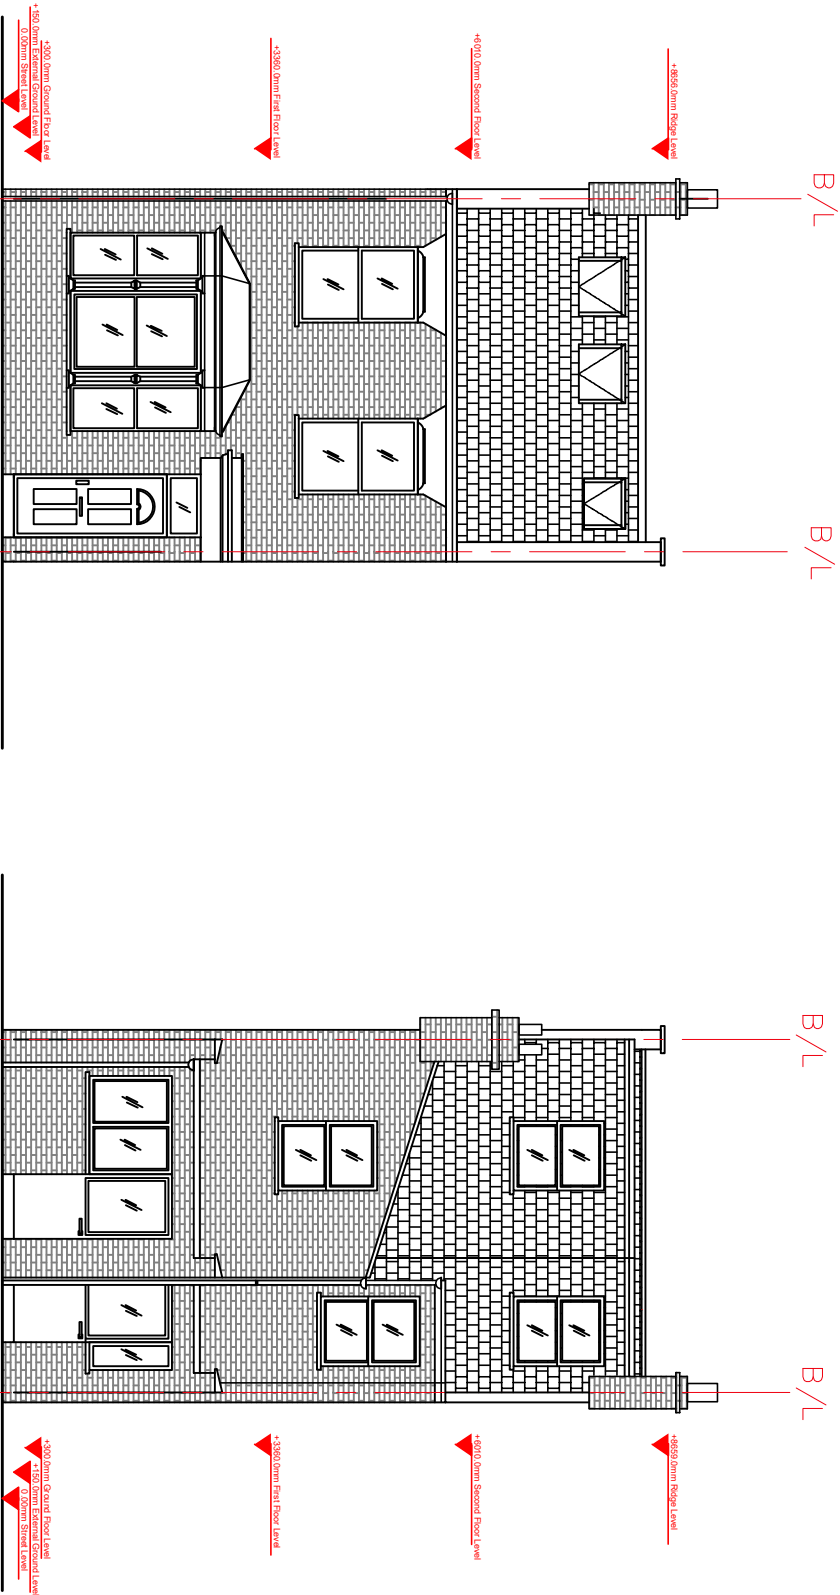


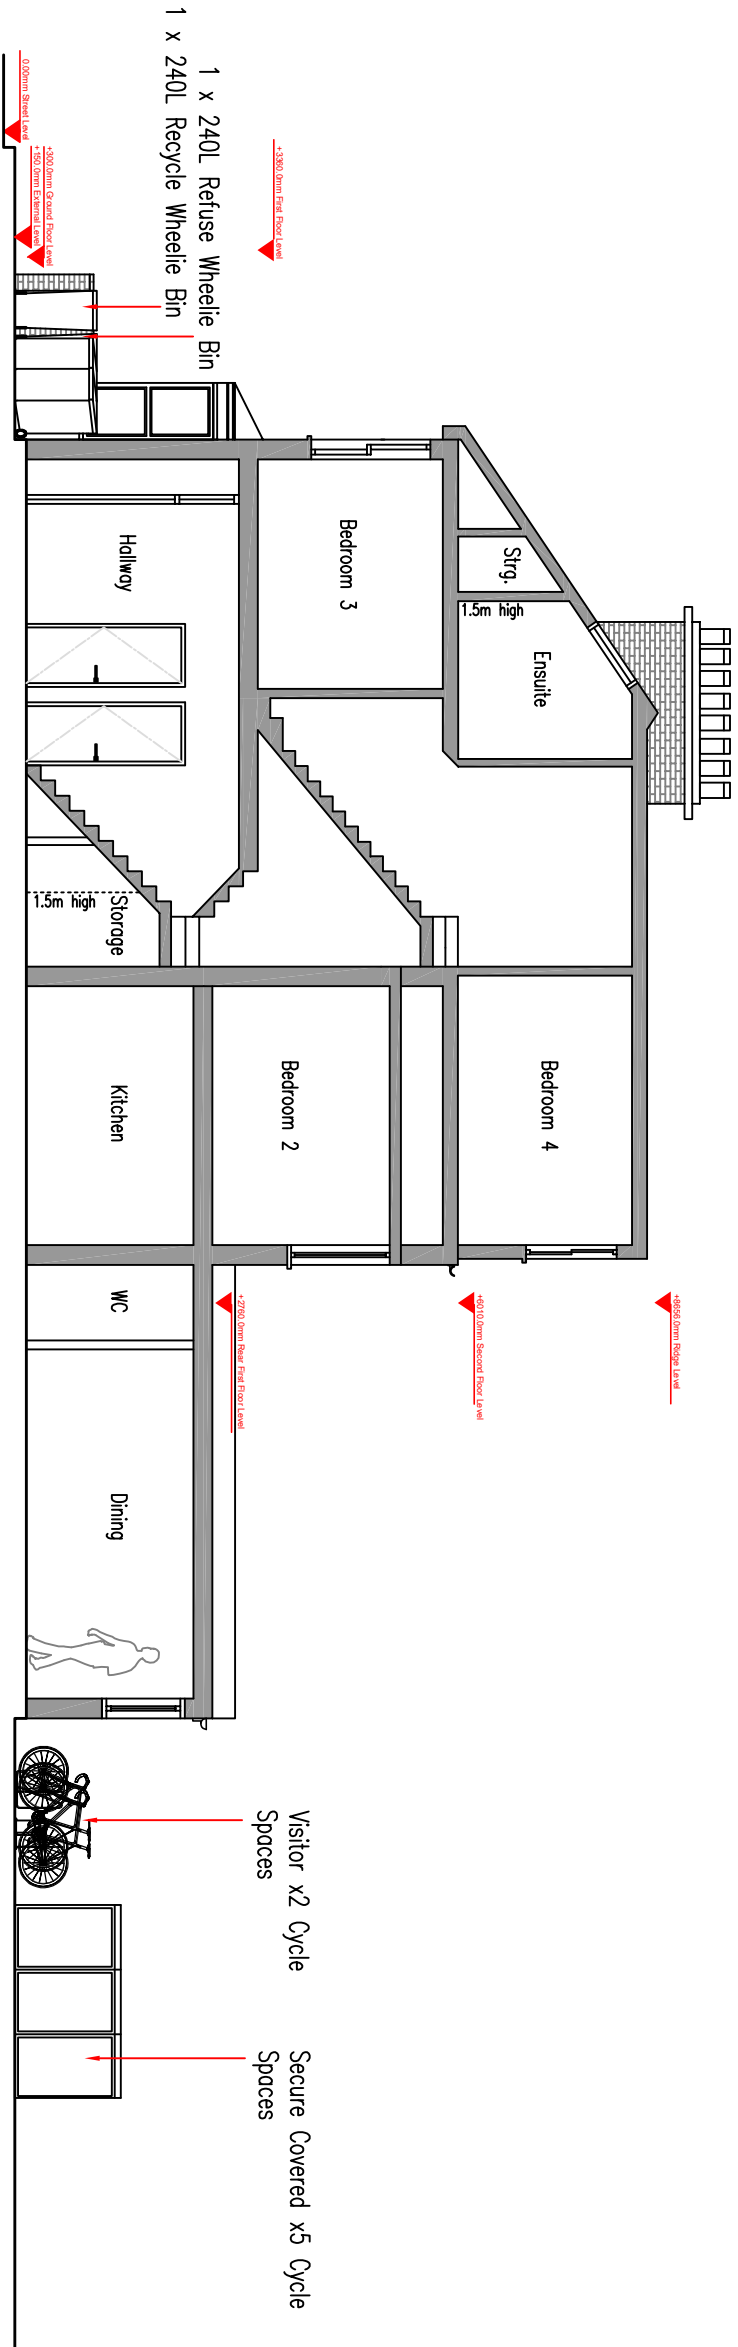

- NOTES:
- Existing Wall
 - New Wall
 - SD Smoke Detector
 - FD30 30 min. Fire Door

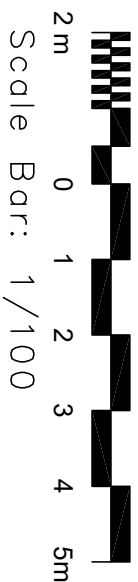

AKO
Design & Build Ltd
ARCHITECTURAL & ENGINEERING DESIGN
2 CHEAPSIDE, NORTH CIRCULAR ROAD
LONDON, N13 5ED
T: 0772 333 1891, 020 3213 0192
e-mail: akoside@akogroup.co.uk
www.akogroup.co.uk

Project : HMO
Drawing Title : Proposed Section and Elevations
Project Address: 17 Denmark Street,
London, N17 0JL
Scale : 1:100 @ A3 Date: Nov 2022
Drawing No : DS22-05