


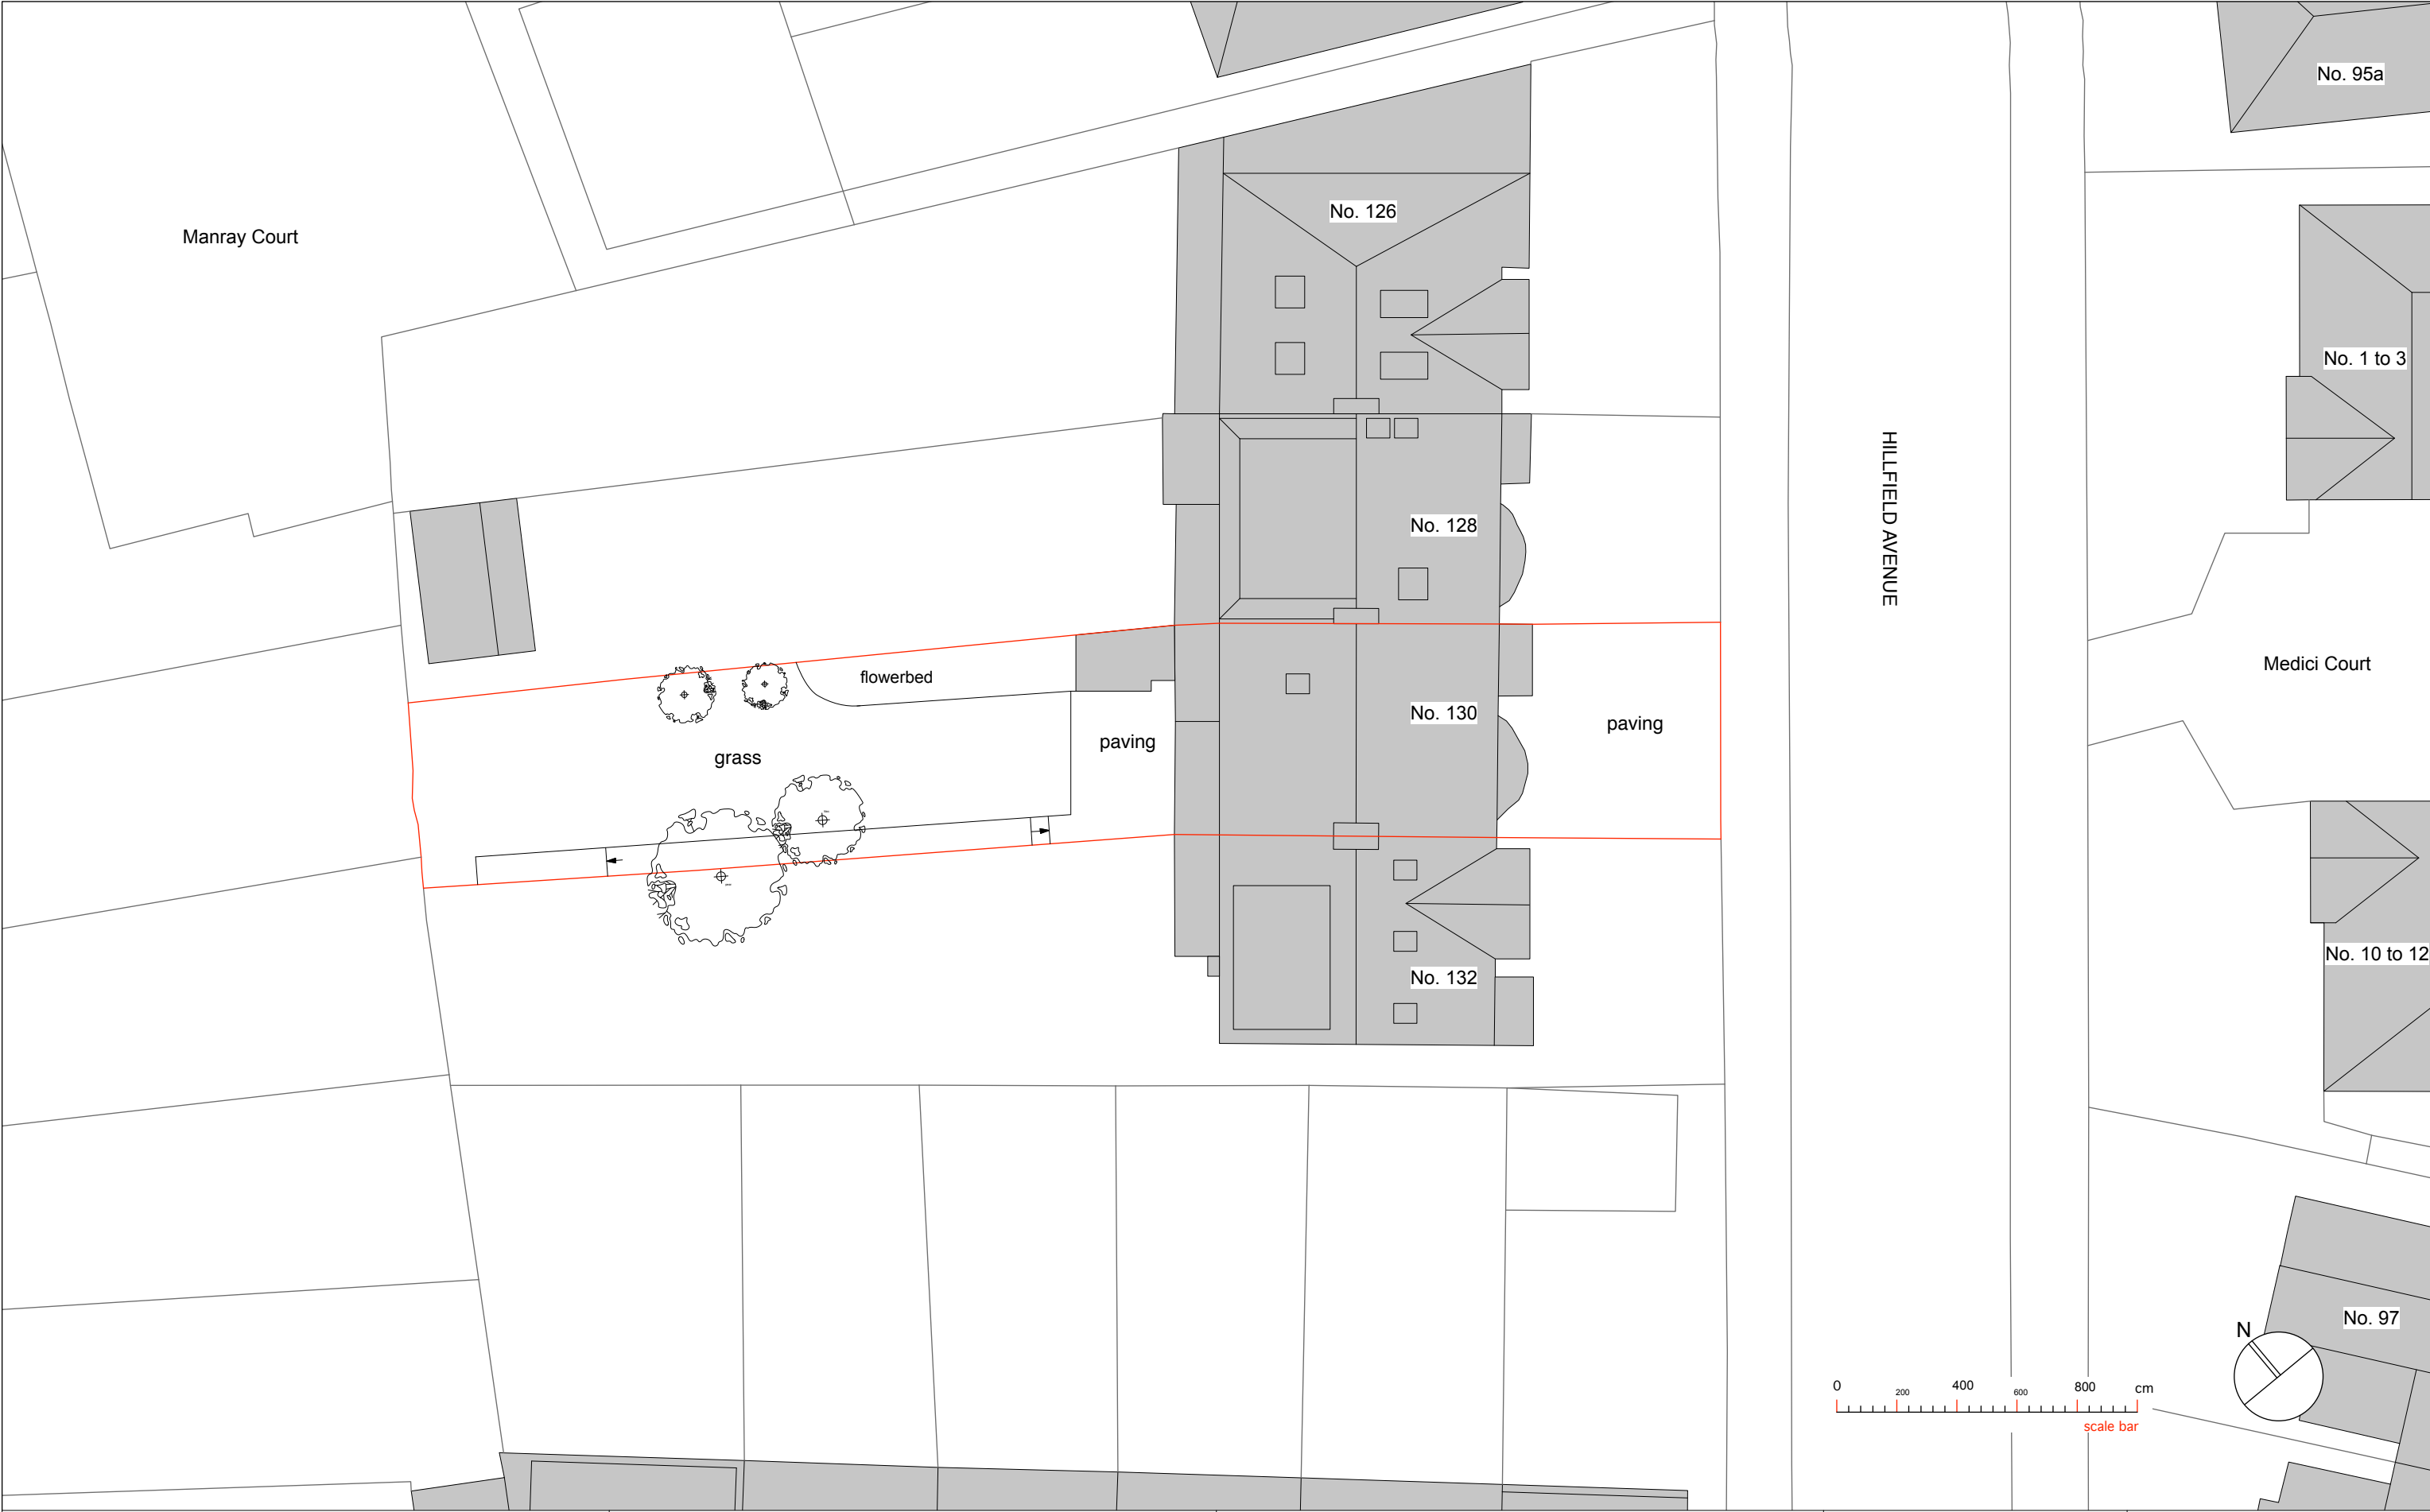

rev	date	notes	dimensions are not to be scaled from this drawing. this drawing is based on current available information and should not be relied on as accurate measurements of usable space. the contractor is responsible for checking all dimensions on site.			this drawing is property of A2studio Ltd. and copyright is reserved by them. the drawing is issued on condition that it is not copied or disclosed by or to any unauthorised persons without the prior consent in writing of A2studio Ltd.			A2studio 106 high street, london N8 7NT T 020 7998 9066 E info@a2studio.co.uk project 130 hillfield avenue london N8 7DJ		
P1	05/12/22	issued for planning									

title		scale		date	drw no	rev
existing block plan		1:200 @ A3		05.12.2022	HSD A-006	P1
issue						
planning						