


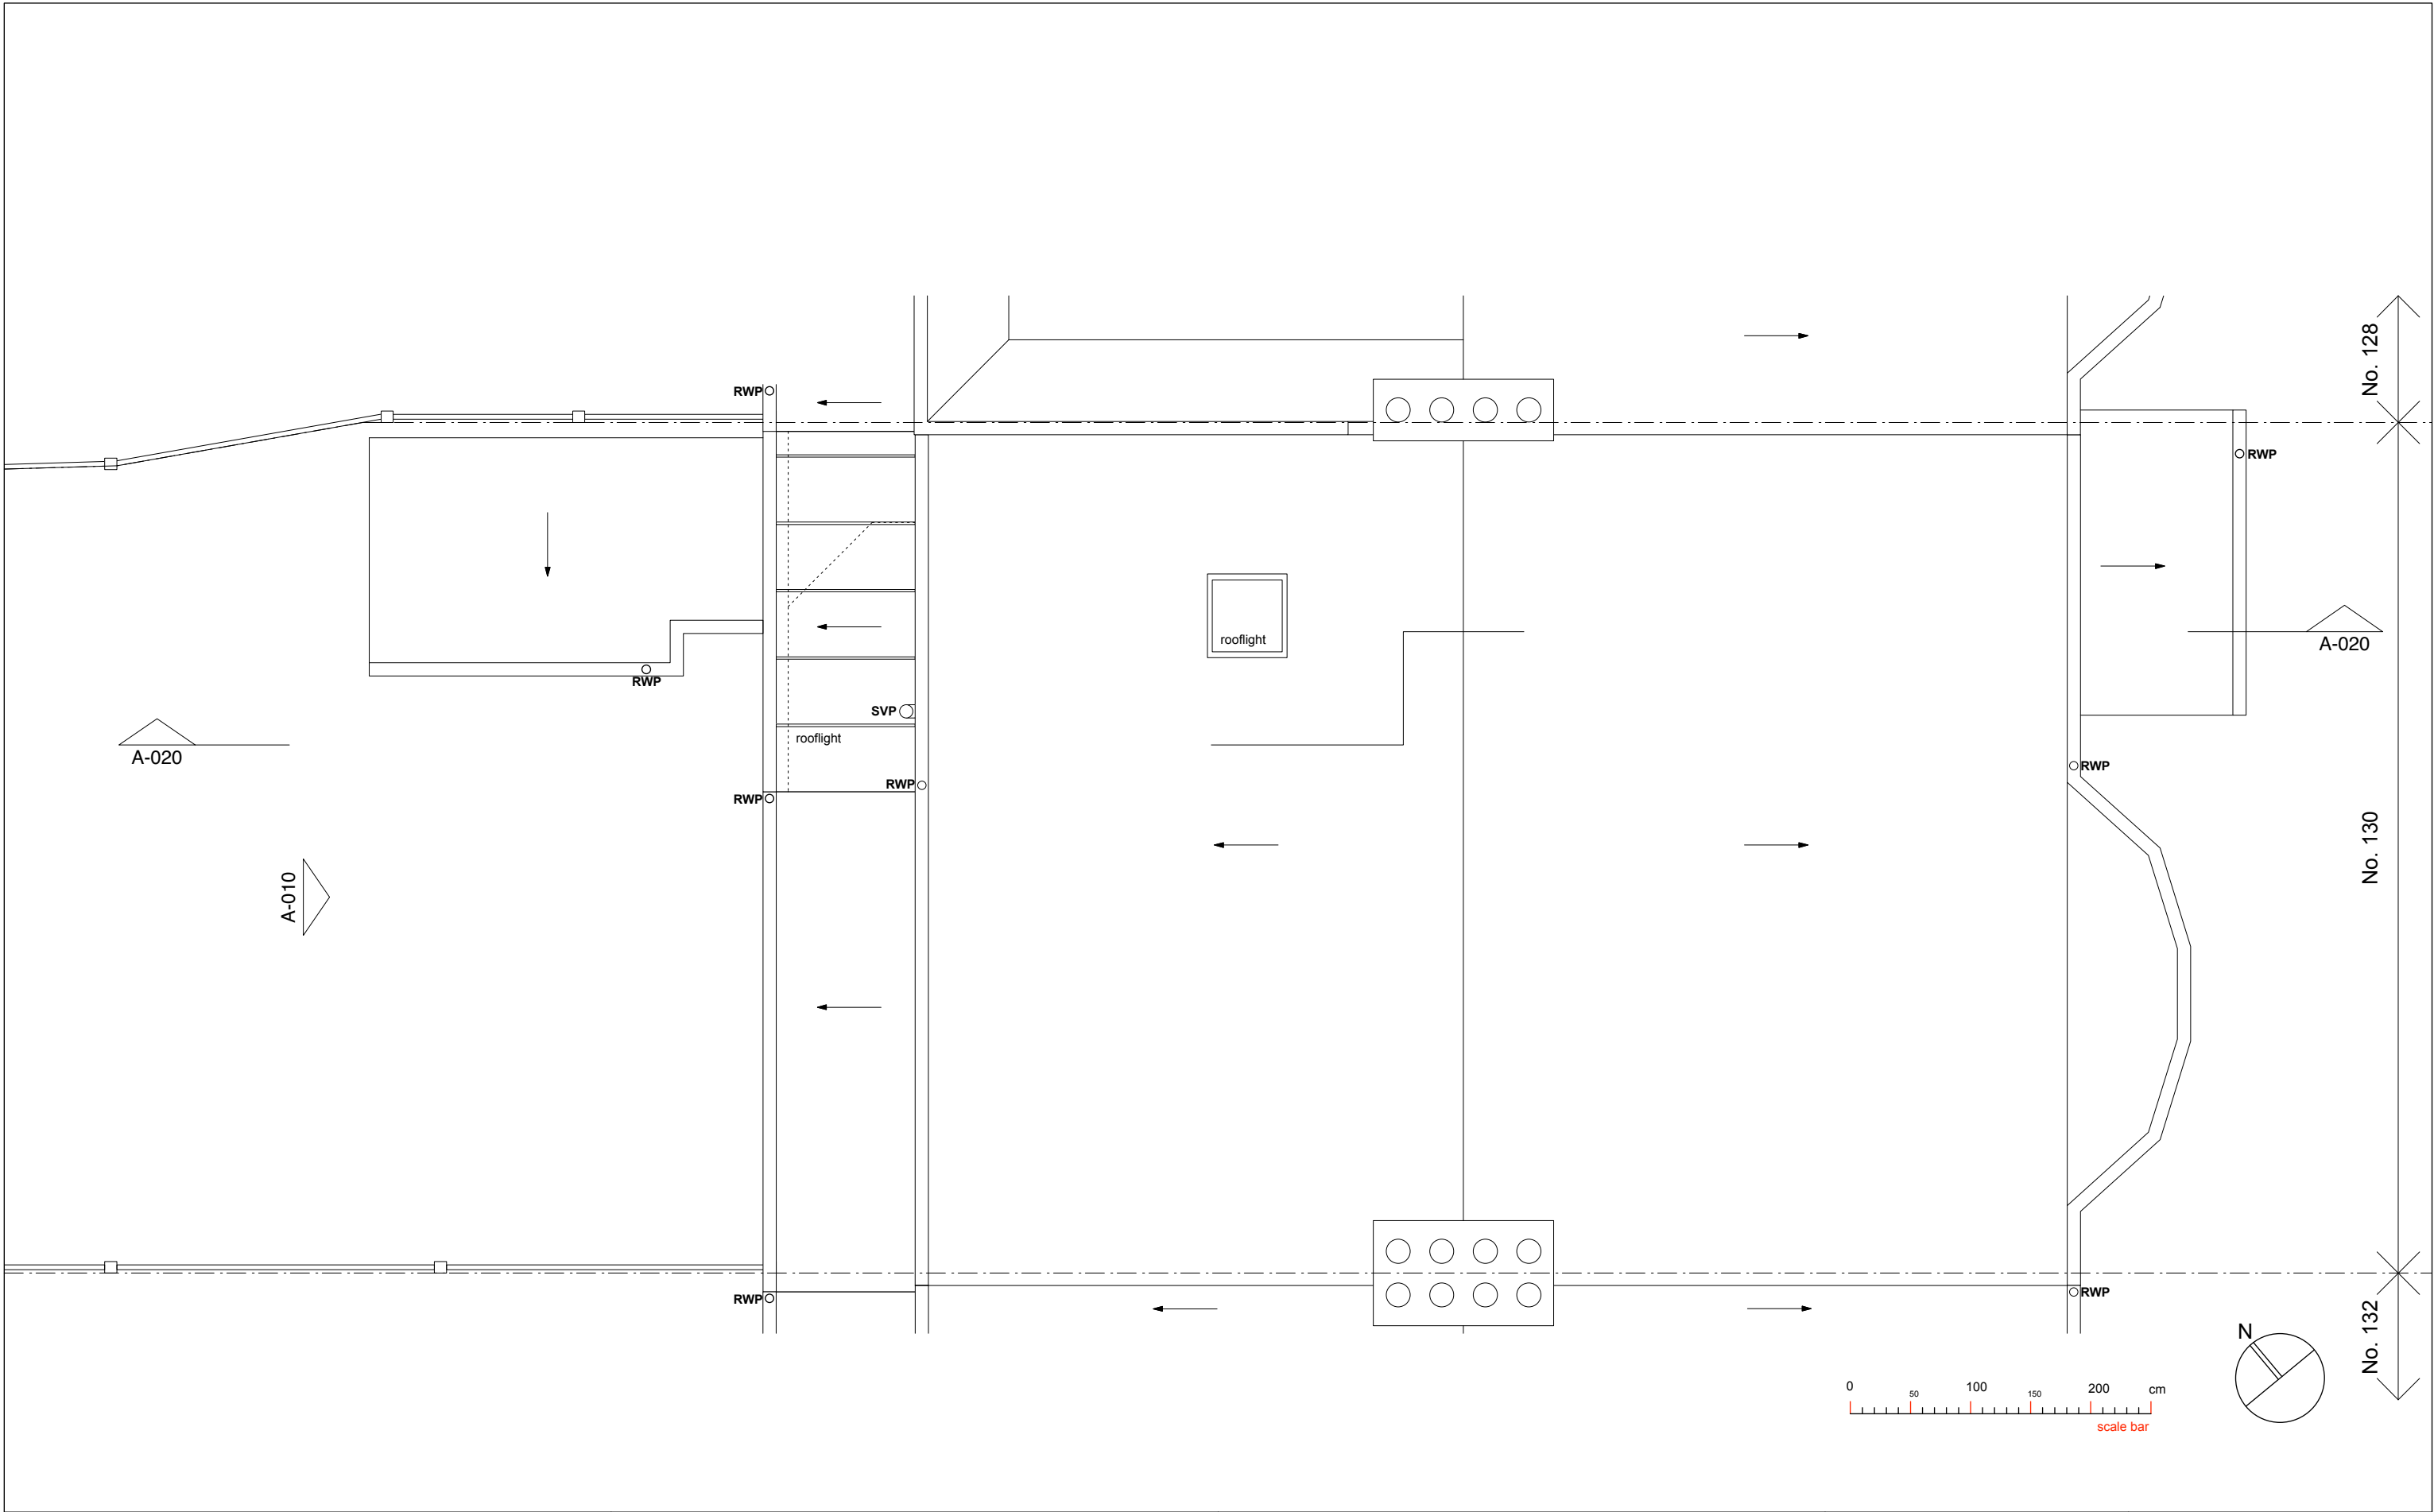

rev			date		notes		existing elements to be demolished / removed	A2studio		project	
P1	05/12/22	issued for planning				106 high street, london N8 7NT T 020 7998 9066 E info@a2studio.co.uk		130 hillfield avenue london N8 7DJ			
						title					
						existing roof plan					
						issue		scale	date	drw no	rev
						planning	1:50 @ A3	05.12.2022	HSD A-004	P1	

dimensions are not to be scaled from this drawing. this drawing is based on current available information and should not be relied on as accurate measurements of usable space. the contractor is responsible for checking all dimensions on site.

this drawing is property of A2studio ltd. and copyright is reserved by them. the drawing is issued on condition that it is not copied or disclosed by or to any unauthorised persons without the prior consent in writing of A2studio ltd.

dimensions are not to be scaled from this drawing. this drawing is based on current available information and should not be relied on as accurate measurements of usable space. the contractor is responsible for checking all dimensions on site.

this drawing is property of A2studio ltd. and copyright is reserved by them. the drawing is issued on condition that it is not copied or disclosed by or to any unauthorised persons without the prior consent in writing of A2studio ltd.