

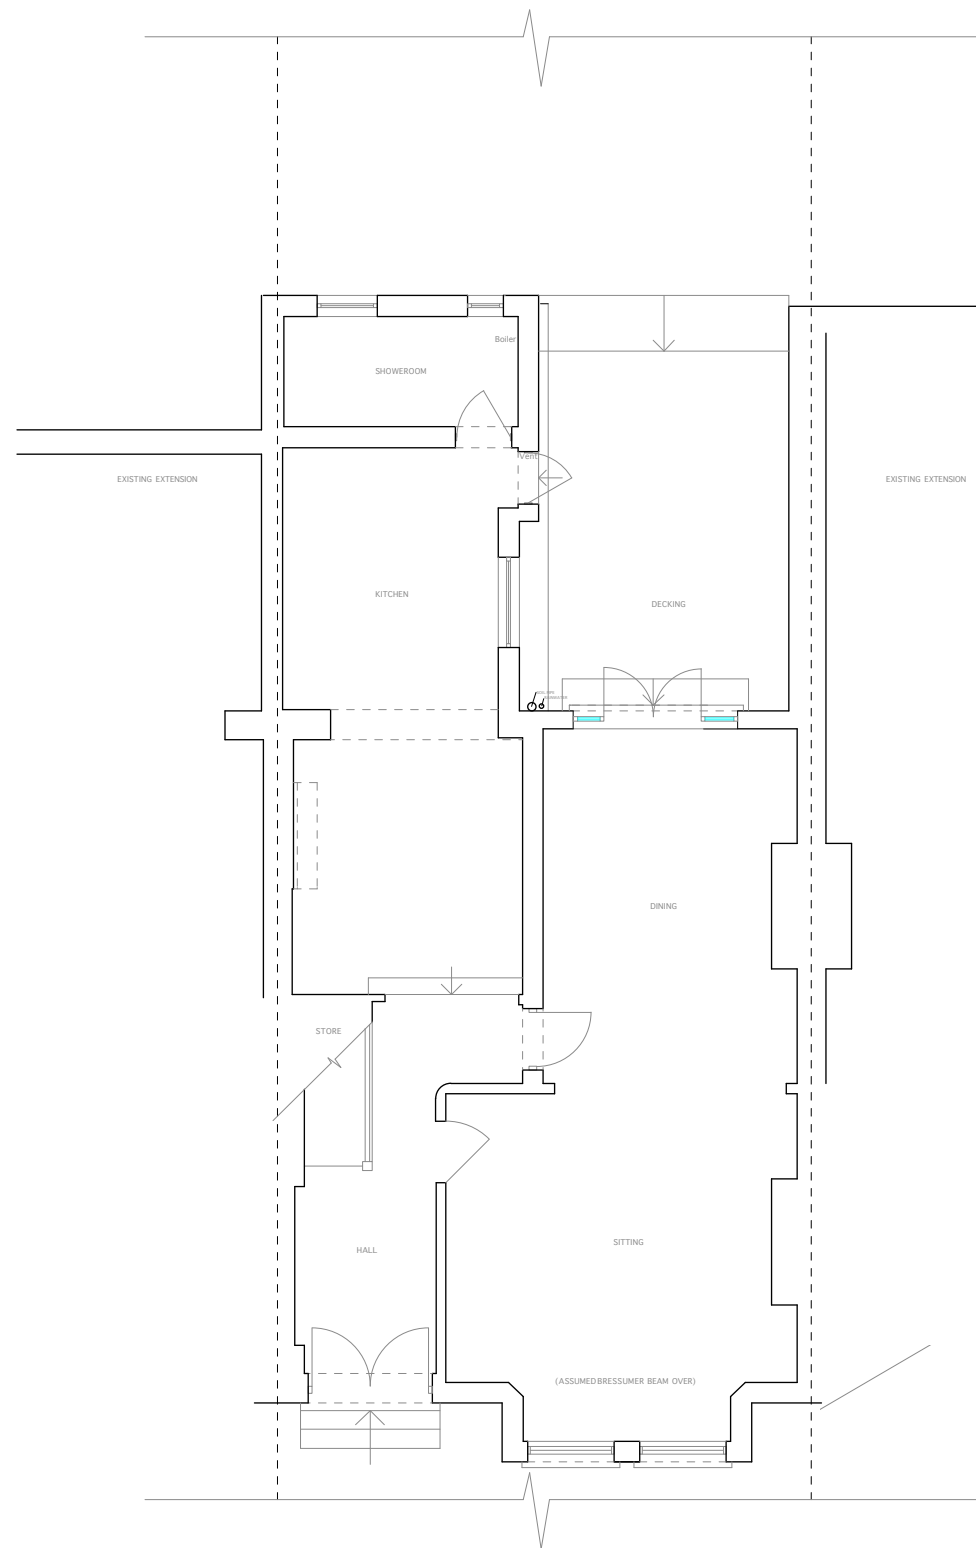


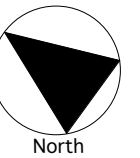

Existing Ground

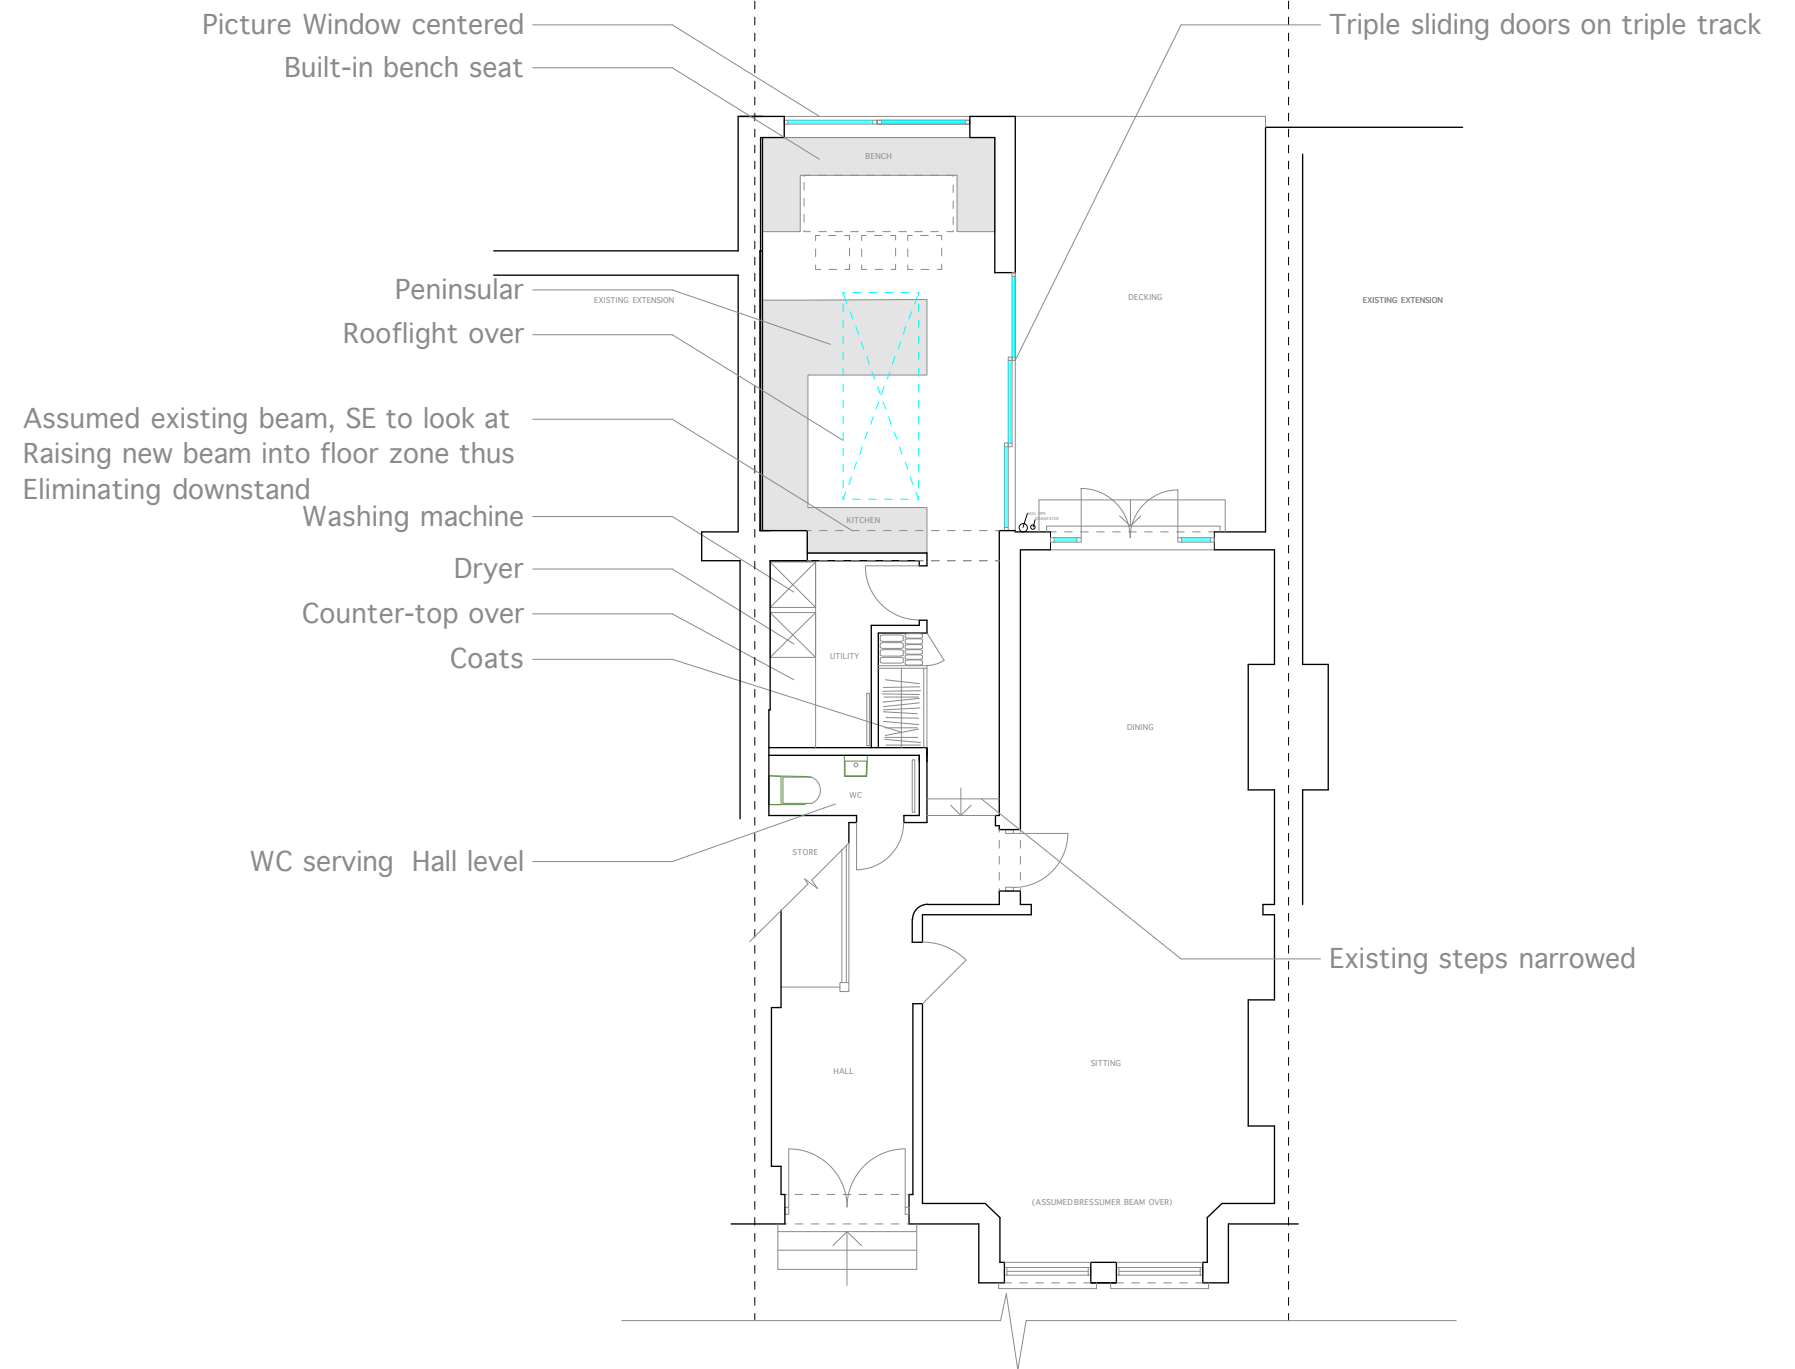

Proposed Ground

NOTES:
Do not scale from this drawing. All dimensions to be verified on site.
Not for construction. Drawing to read in conjunction with other relevant consultants information and specification.

Project Title
38 Uplands Road, N8 9NL

Drawing Scale 1:100 @ A3 Date 05.12.22
Drawing Status Planning

Drawing Title
Existing & Proposed Ground Floor

Drawing Number
001

Lee J Davidson BA (Hons) Dip Arch
Registered Architect
Email: ribalee@gmail.com
Tel: 07884 006 129