


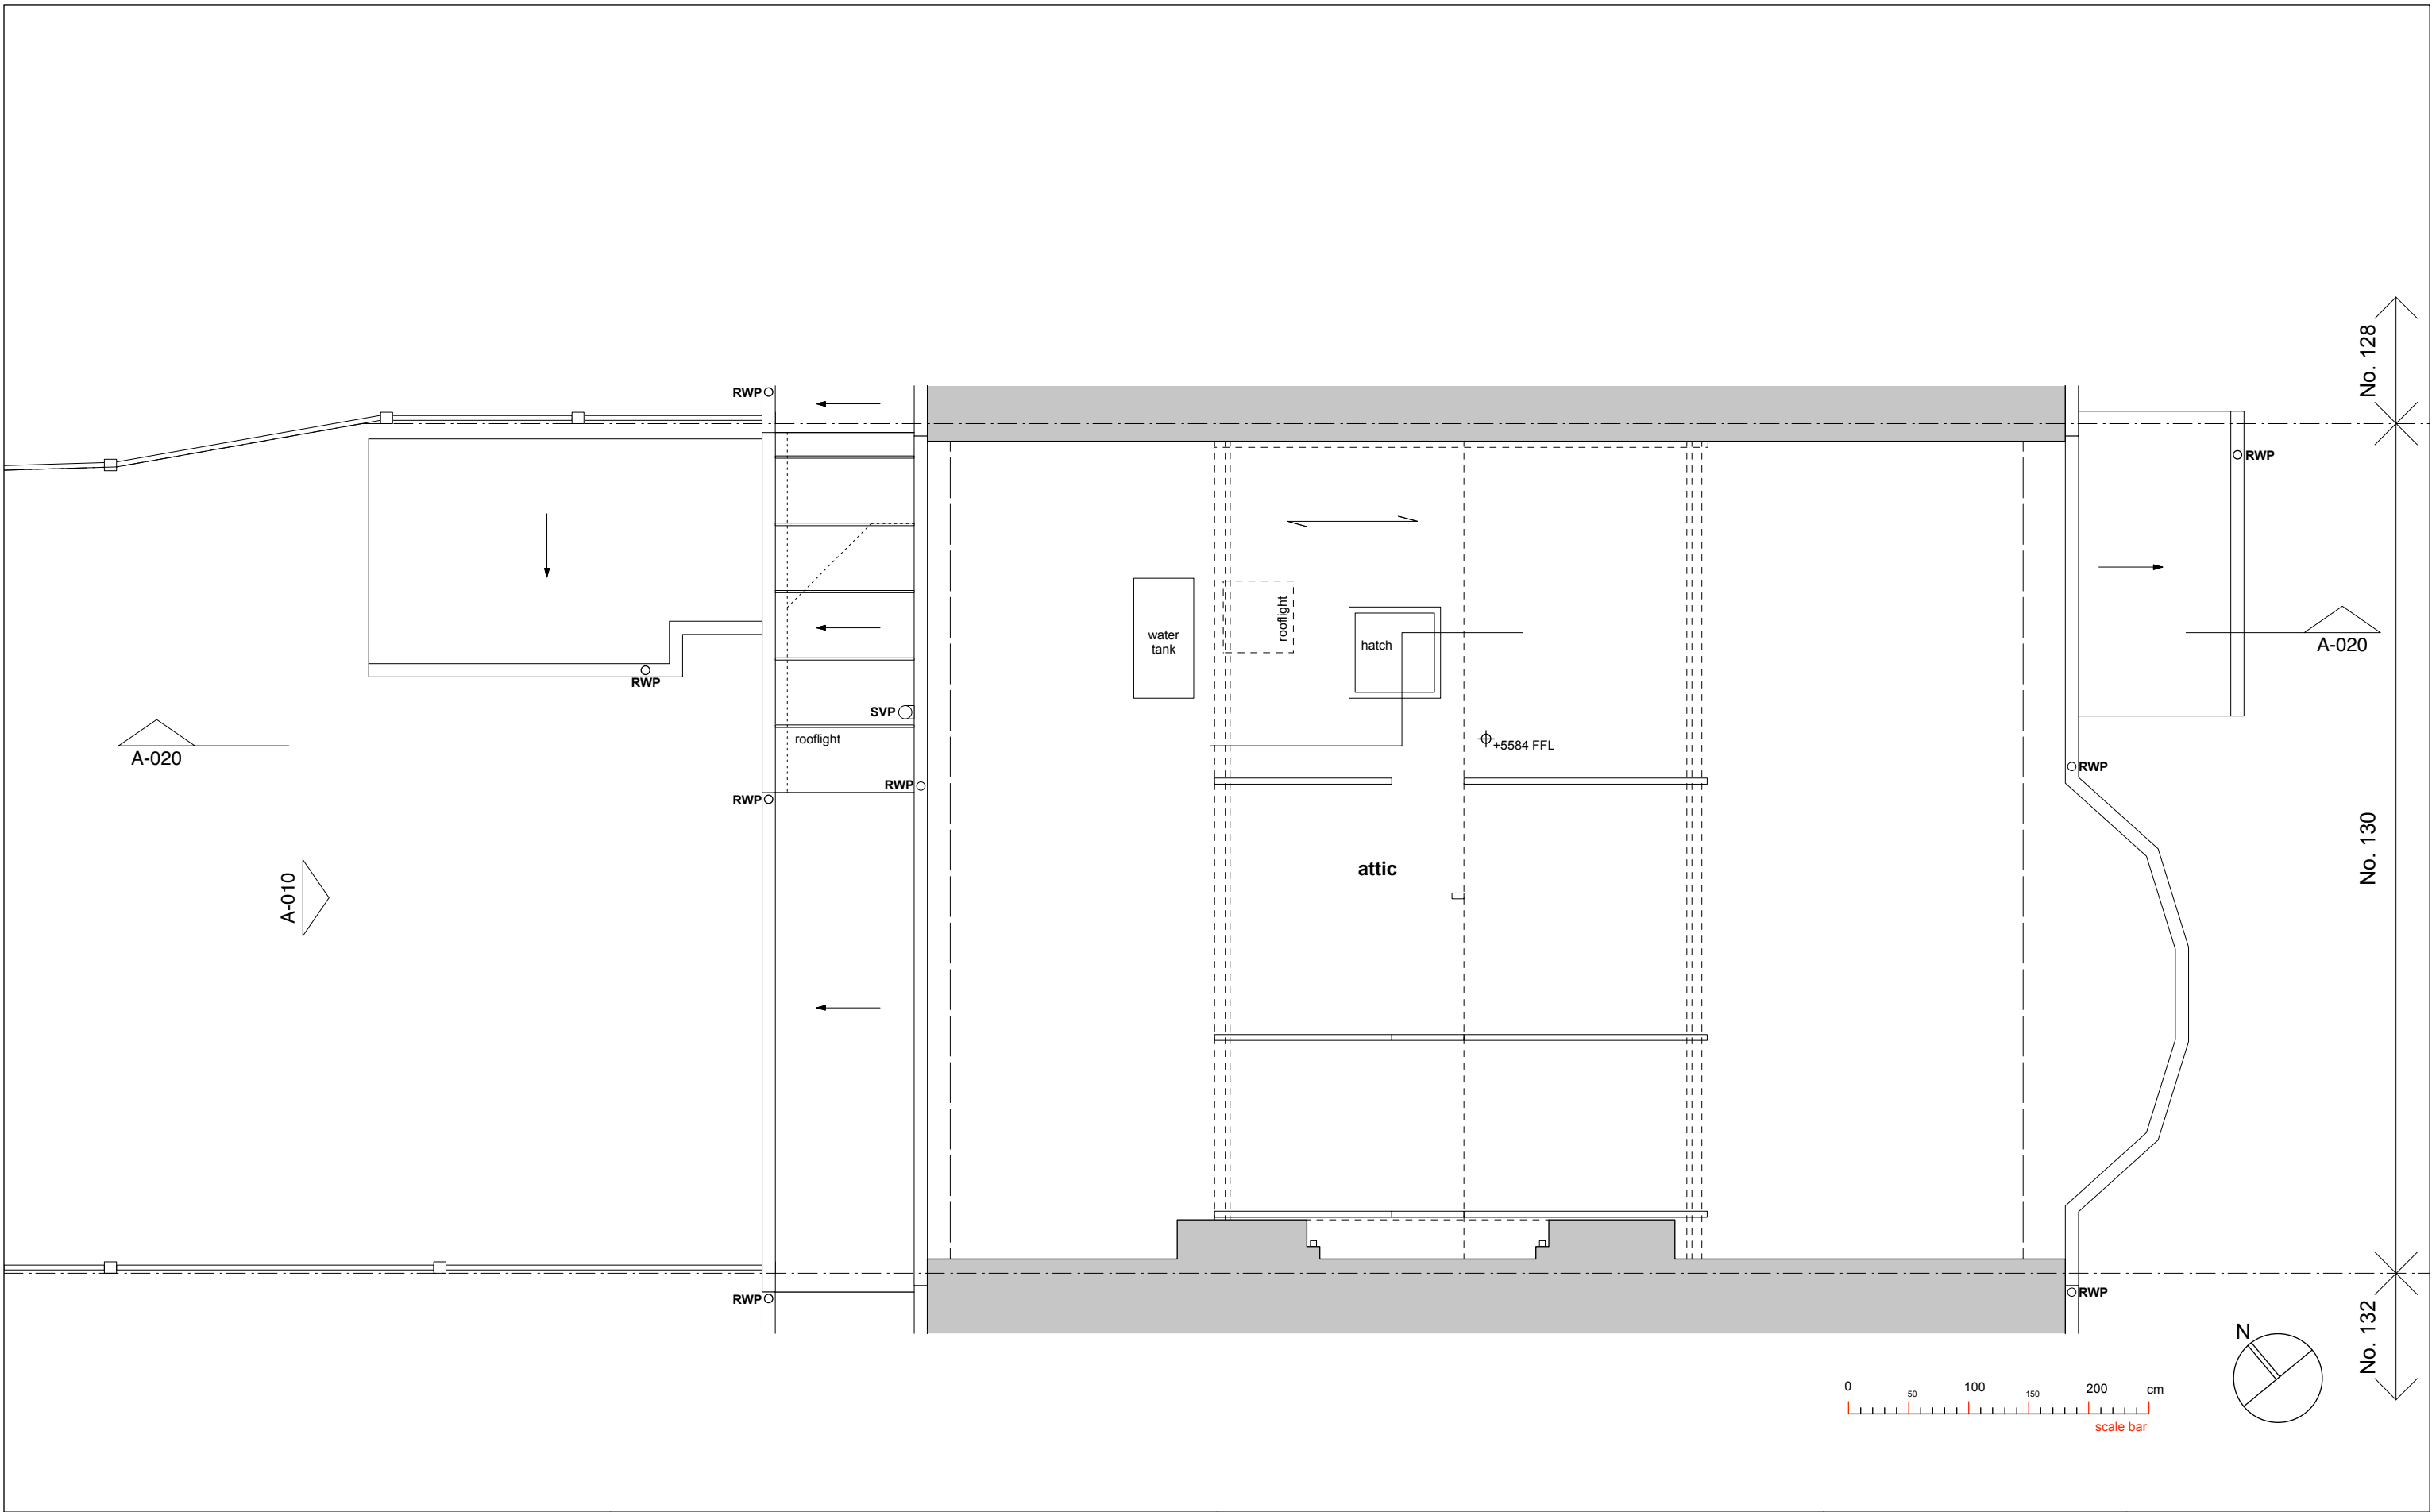

rev			date		notes				project	
P1			05/12/22		issued for planning				130 hillfield avenue london N8 7DJ	

dimensions are not to be scaled from this drawing. this drawing is based on current available information and should not be relied on as accurate measurements of usable space. the contractor is responsible for checking all dimensions on site.

this drawing is property of A2studio ltd. and copyright is reserved by them. the drawing is issued on condition that it is not copied or disclosed by or to any unauthorised persons without the prior consent in writing of A2studio ltd.

A2studio

106 high street, london N8 7NT

T 020 7998 9066

E info@a2studio.co.uk

title

existing loft plan

issue

planning

scale

1:50 @ A3

date

05.12.2022

drw no

HSD A-003

rev

P1