


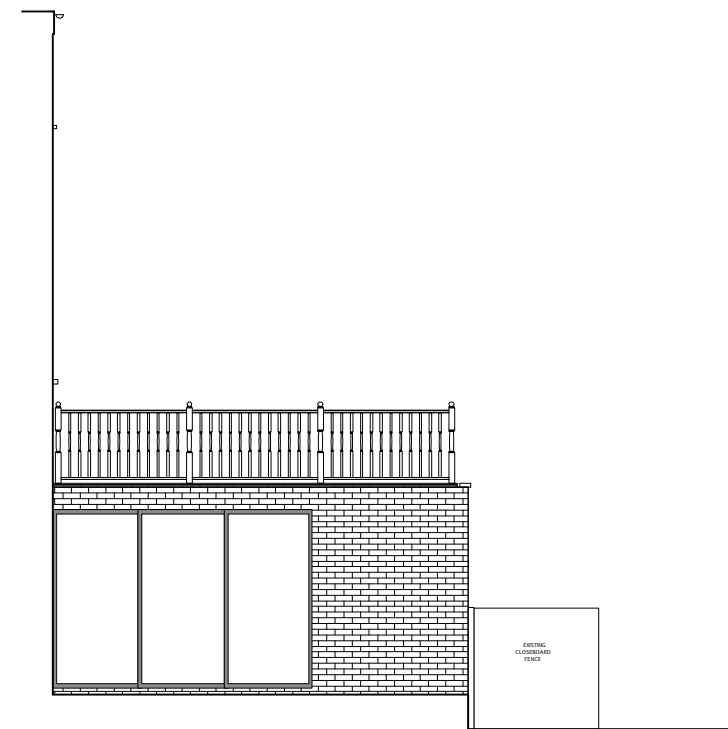

Proposed rear



Proposed side return



NOTES:

Do not scale from this drawing. All dimensions to be verified on site.
Not for construction. Drawing to read in conjunction with other
relevant consultants information and specification.

Project Title

38 Uplands Road, N8 9NL

Drawing Scale 1:100 @ A3 Date 05.12.22

Drawing Status Planning submission

Drawing Title

Proposed Elevations

Drawing Number

003

Lee J Davidson BA (Hons) Dip Arch
Registered Architect
Email: ribalee@gmail.com
Tel: 07884 006 129