



No.	Description	Date

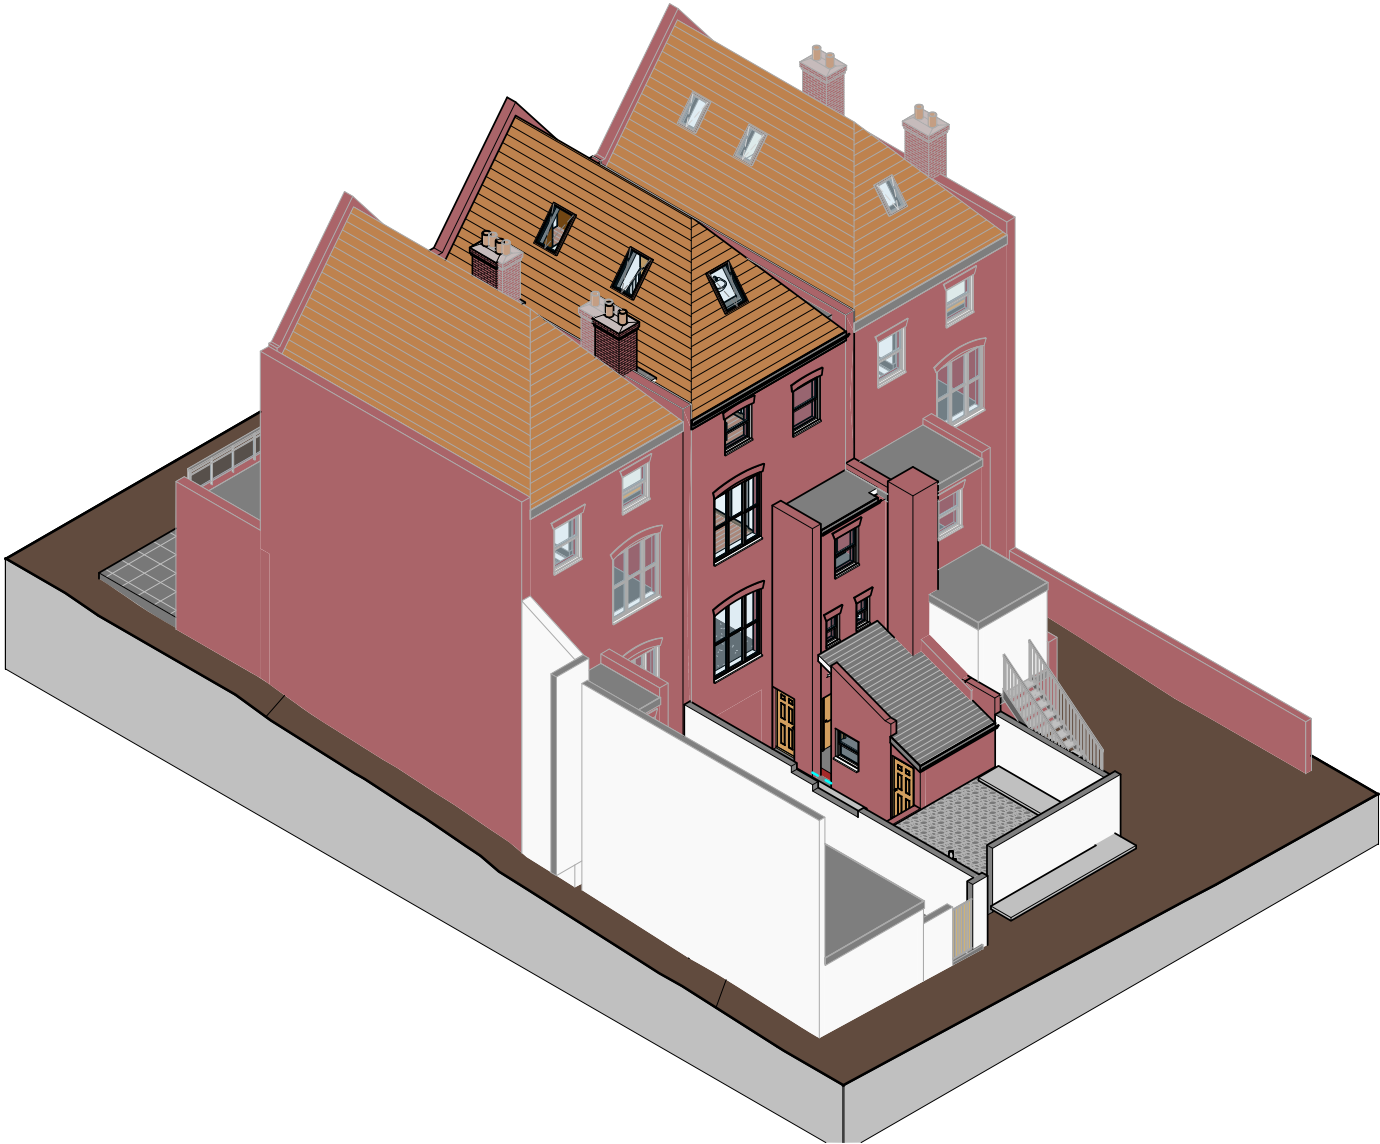


2 P - 3D View - Rear

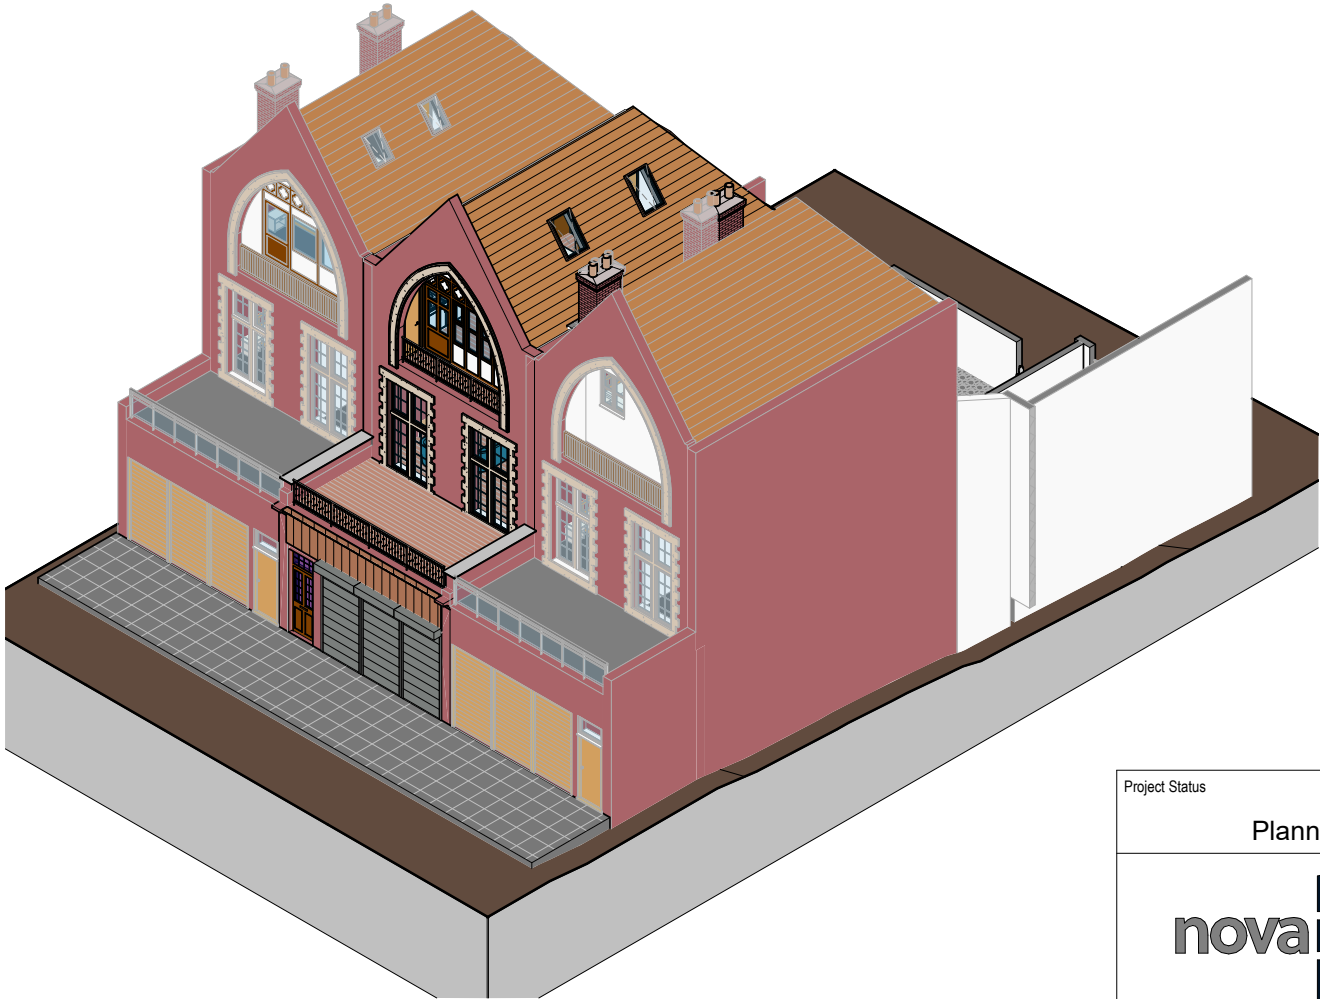

1 P - 3D View - Front

Project Status	
Planning	
	
CONTRACTORS MUST VERIFY ALL DIMENSIONS ON SITE BEFORE STARTING WORK. THIS DRAWING IS COPYRIGHT.	
Project	
170 Archway Road N6 5BB	
Client	
Owner	
Drawing Title	
Proposed 3D View	
Project Number	Date
211129	Oct 21
Drawn by	Checked by
Author	Checker
Scale	Revision
Drawing No.	
AP901	

No.	Description	Date

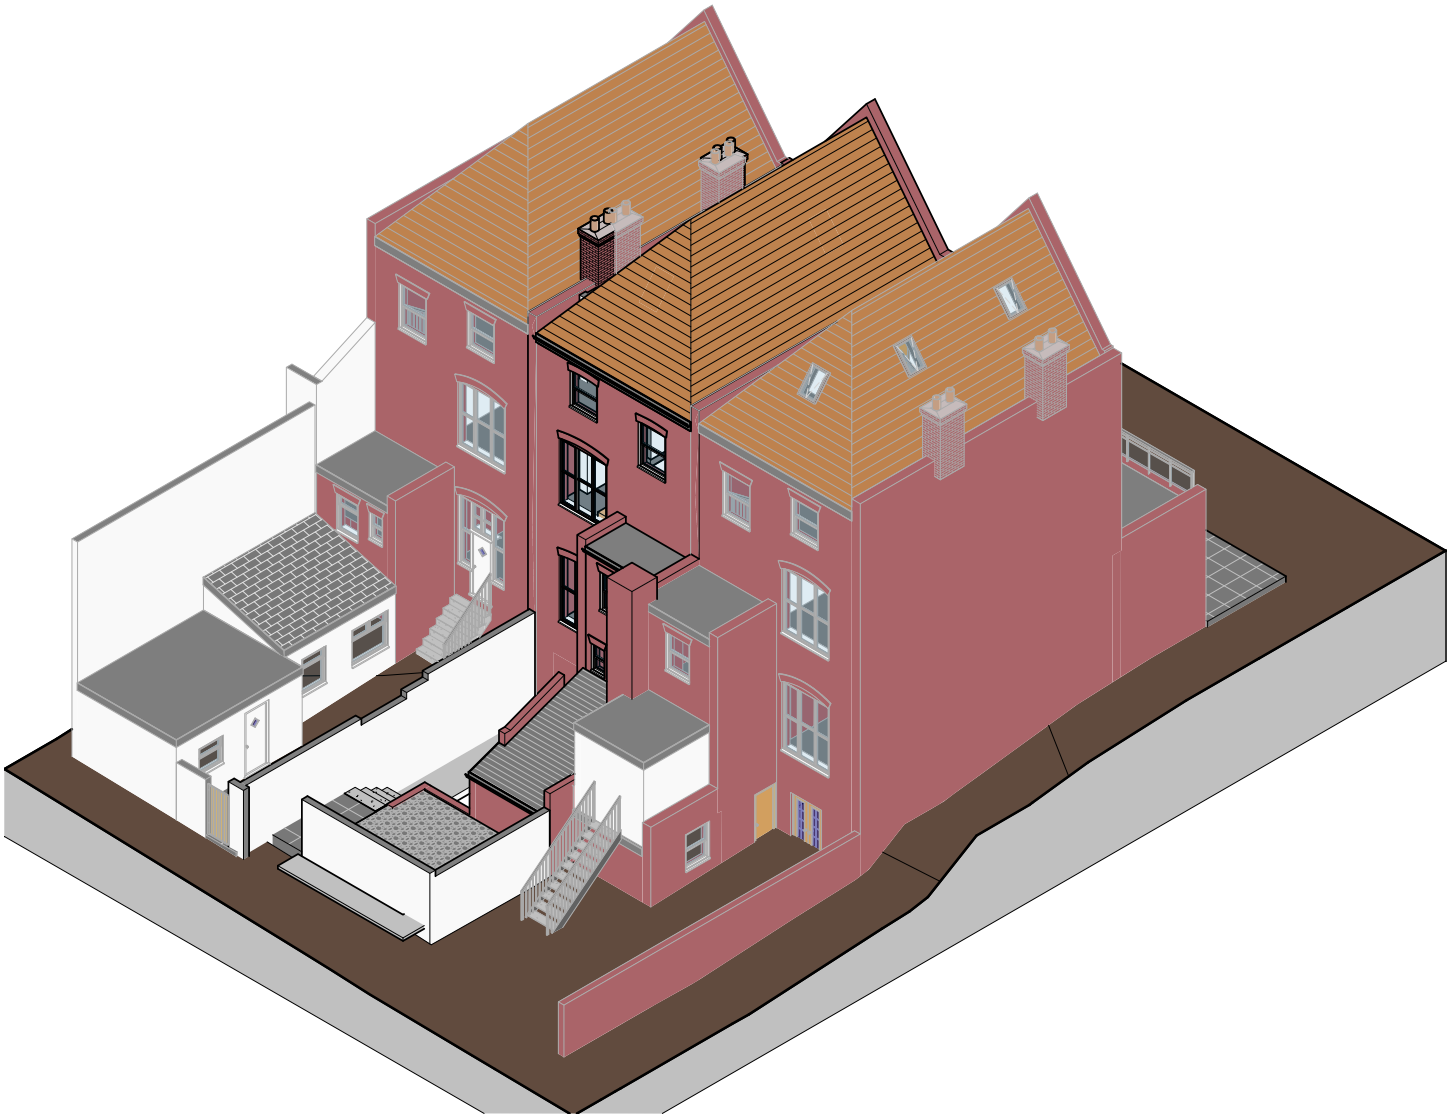


1 E - 3D View - Rear Copy 1




2 P - 3D View - Rear Copy 1

Project Status	
Planning	
	
CONTRACTORS MUST VERIFY ALL DIMENSIONS ON SITE BEFORE STARTING WORK. THIS DRAWING IS COPYRIGHT.	
Project	
170 Archway Road N6 5BB	
Client	
Owner	
Drawing Title	
3D Rear View	
Project Number	Date
211129	Oct 21
Drawn by	Checked by
Author	Checker
Scale	Revision
Drawing No.	
AP902	
07/12/2022 17:56:58	

No.	Description	Date

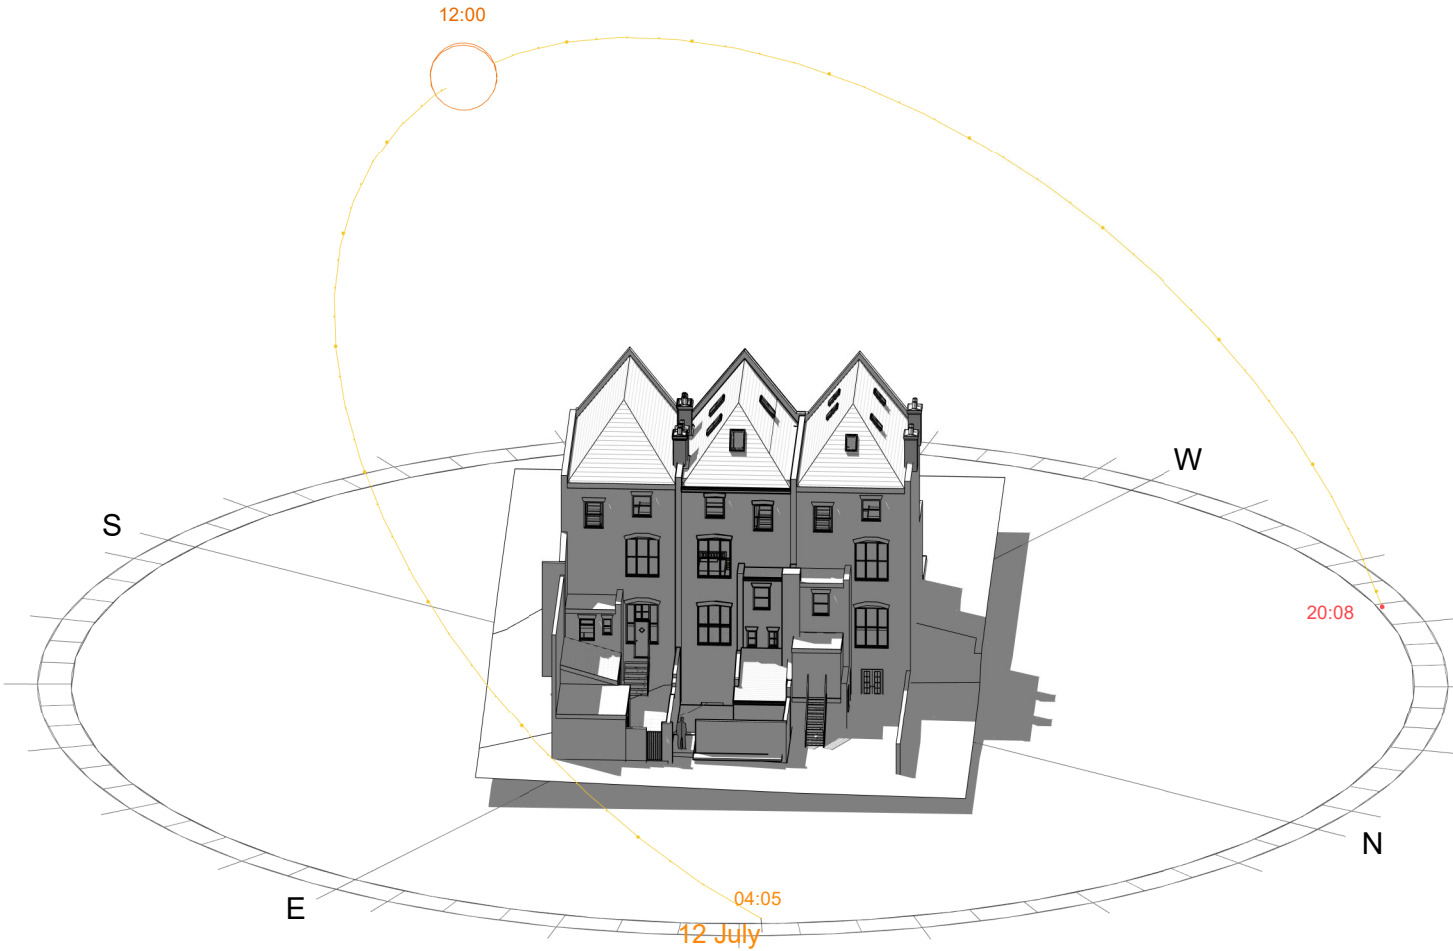

1 E - 3D Sun

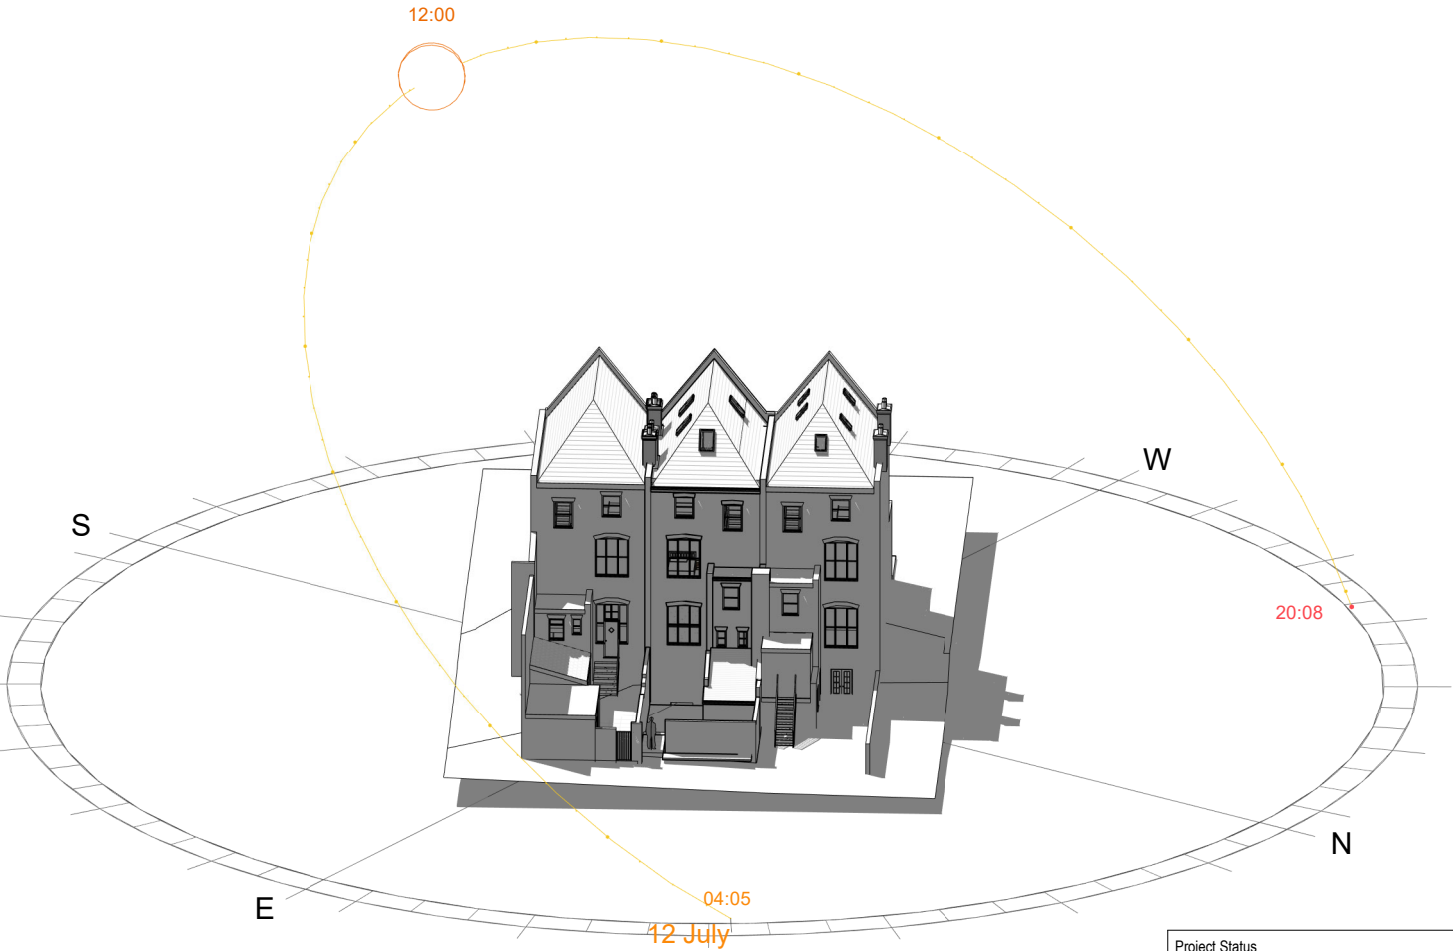

2 P - 3D Sun

Project Status	
Planning	
	
CONTRACTORS MUST VERIFY ALL DIMENSIONS ON SITE BEFORE STARTING WORK. THIS DRAWING IS COPYRIGHT.	
Project	
170 Archway Road N6 5BB	
Client	
Owner	
Drawing Title	
3D Sun Study	
Project Number	Date
211129	Oct 21
Drawn by	Checked by
Author	Checker
Scale	Revision
Drawing No.	
AP903	