


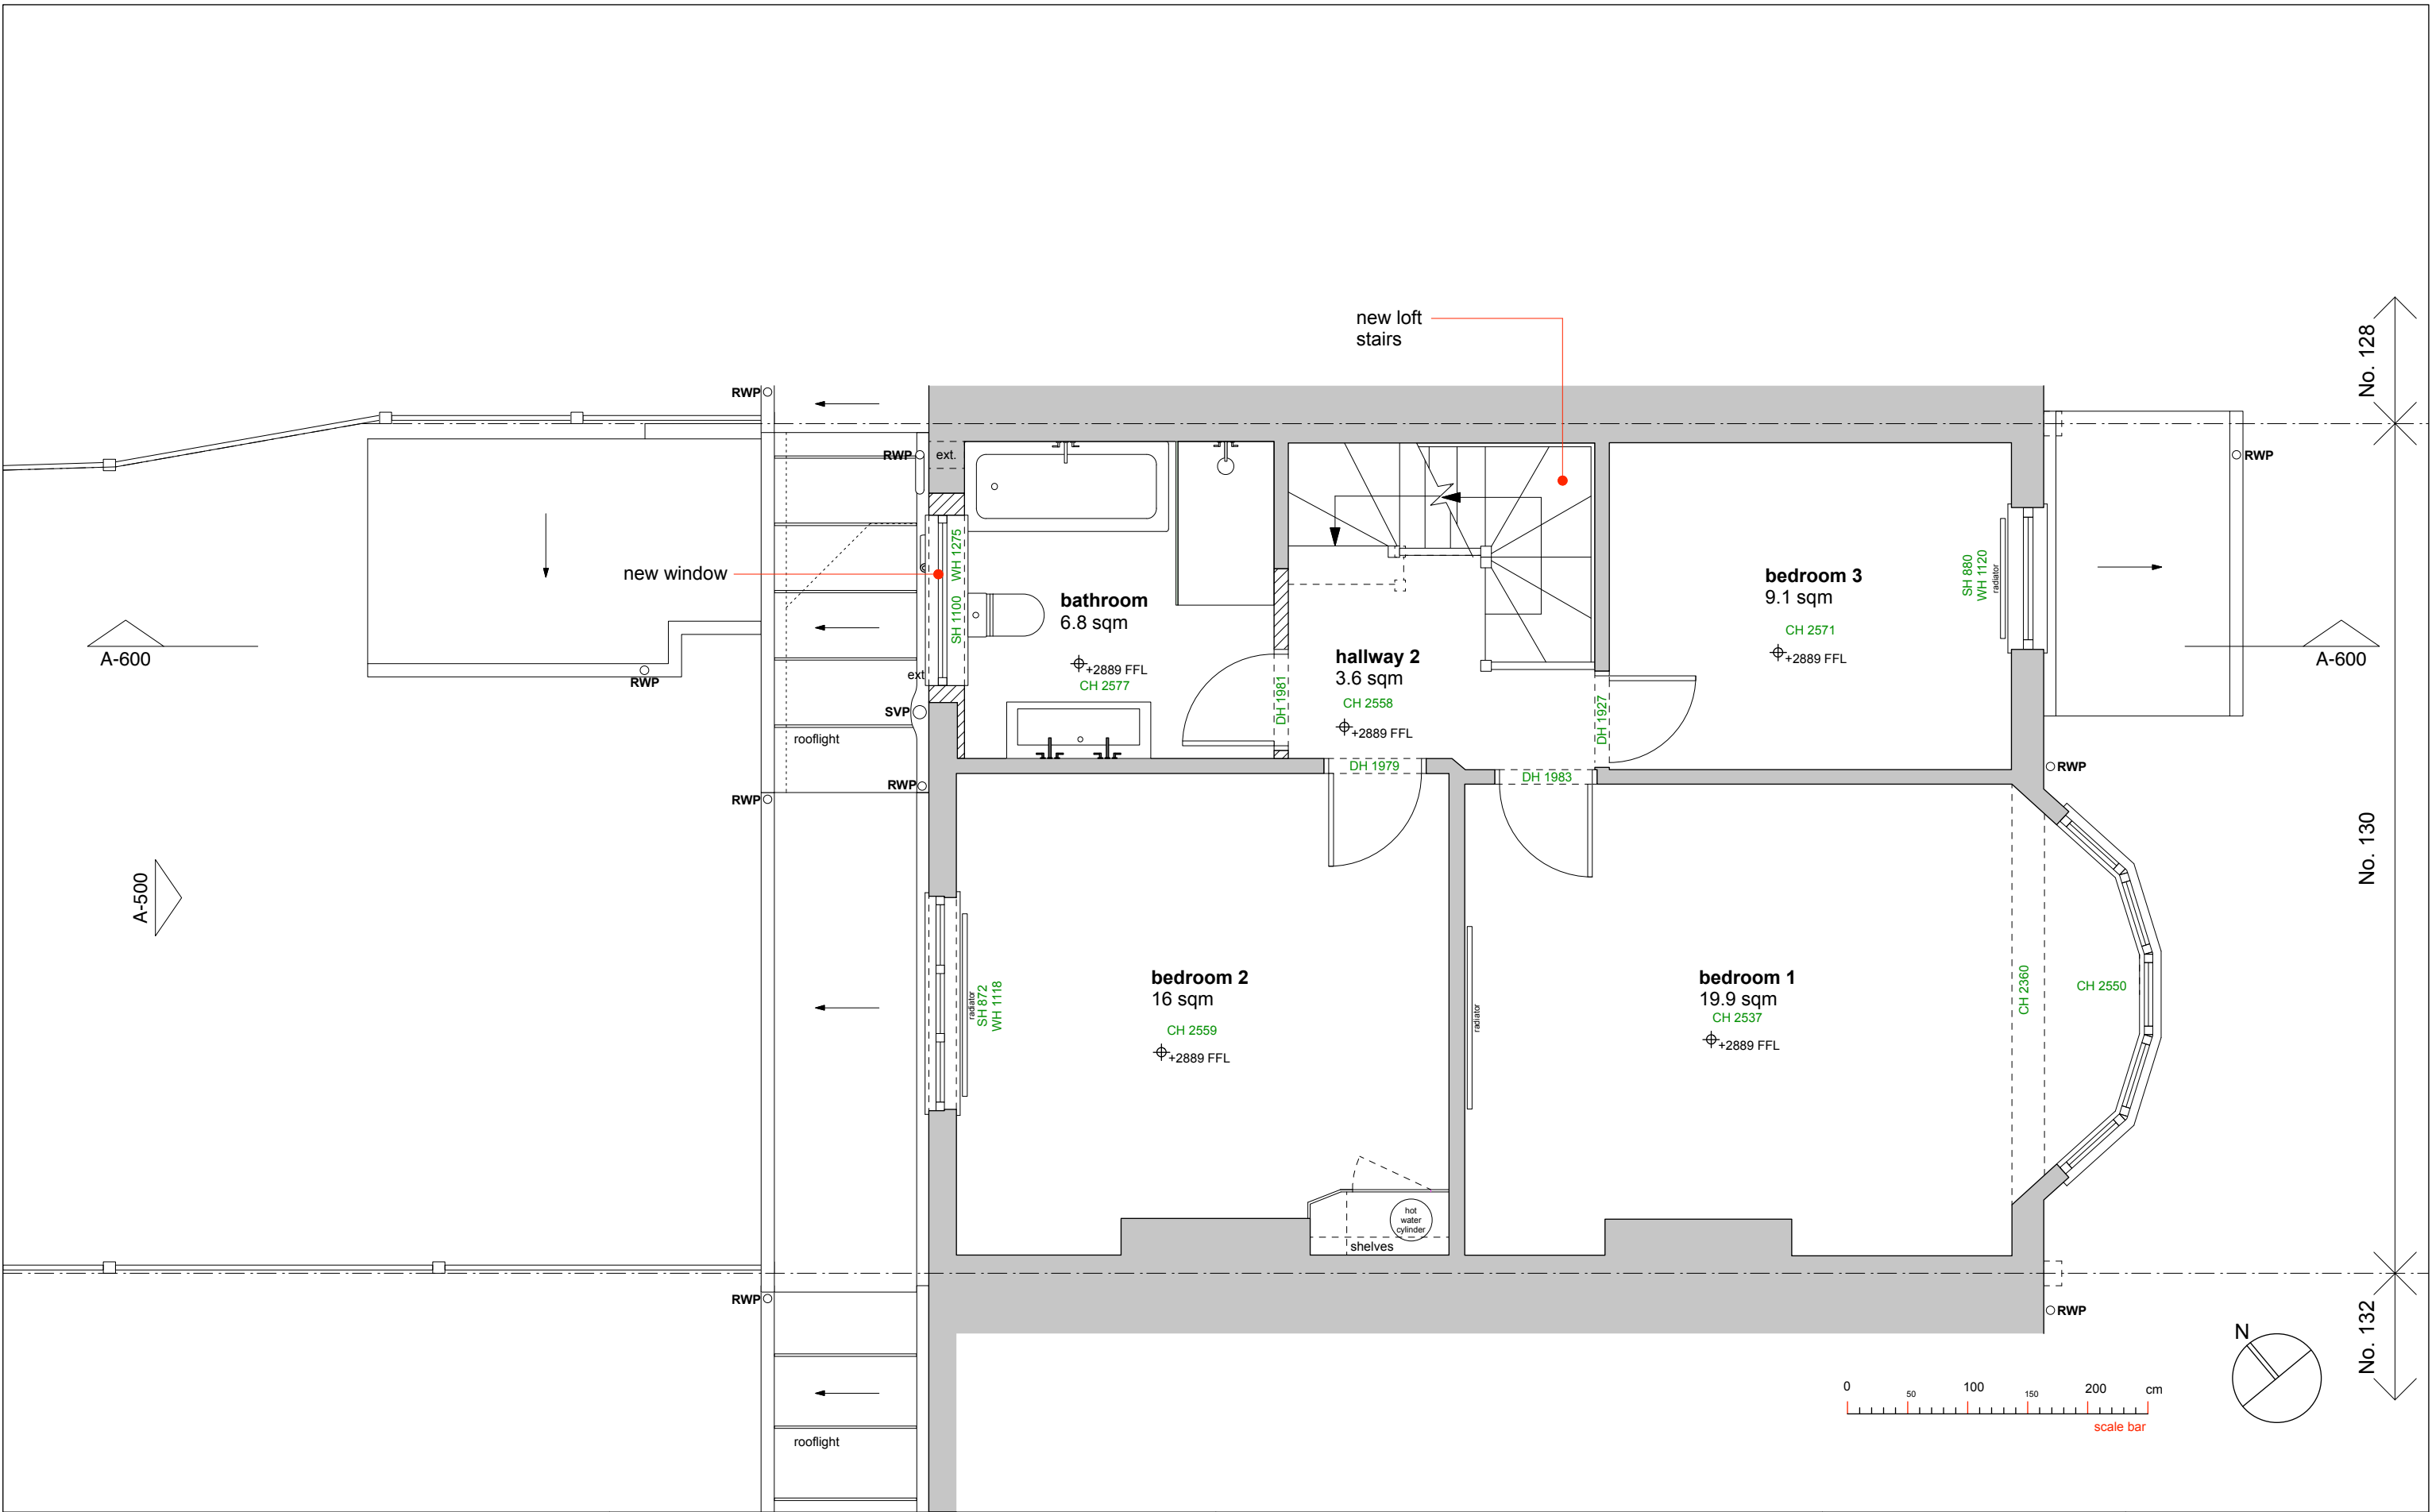

rev		date	notes	dimensions are not to be scaled from this drawing. this drawing is based on current available information and should not be relied on as accurate measurements of usable space. the contractor is responsible for checking all dimensions on site. this drawing is property of A2studio ltd. and copyright is reserved by them. the drawing is issued on condition that it is not copied or disclosed by or to any unauthorised persons without the prior consent in writing of A2studio ltd.	existing walls new walls	A2studio 106 high street, london N8 7NT T 020 7998 9066 E info@a2studio.co.uk project 130 hillfield avenue london N8 7DJ	title proposed first floor plan							
P1		05/12/22	issued for planning							issue	scale	date	drw no	rev
										planning	1:50 @ A3	05.12.2022	HSD A-102	P1