



No.	Description	Date

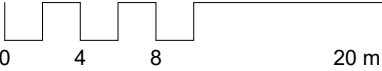

Key to Lines


- Boundary - 148.8 m²
- Adjoining Building

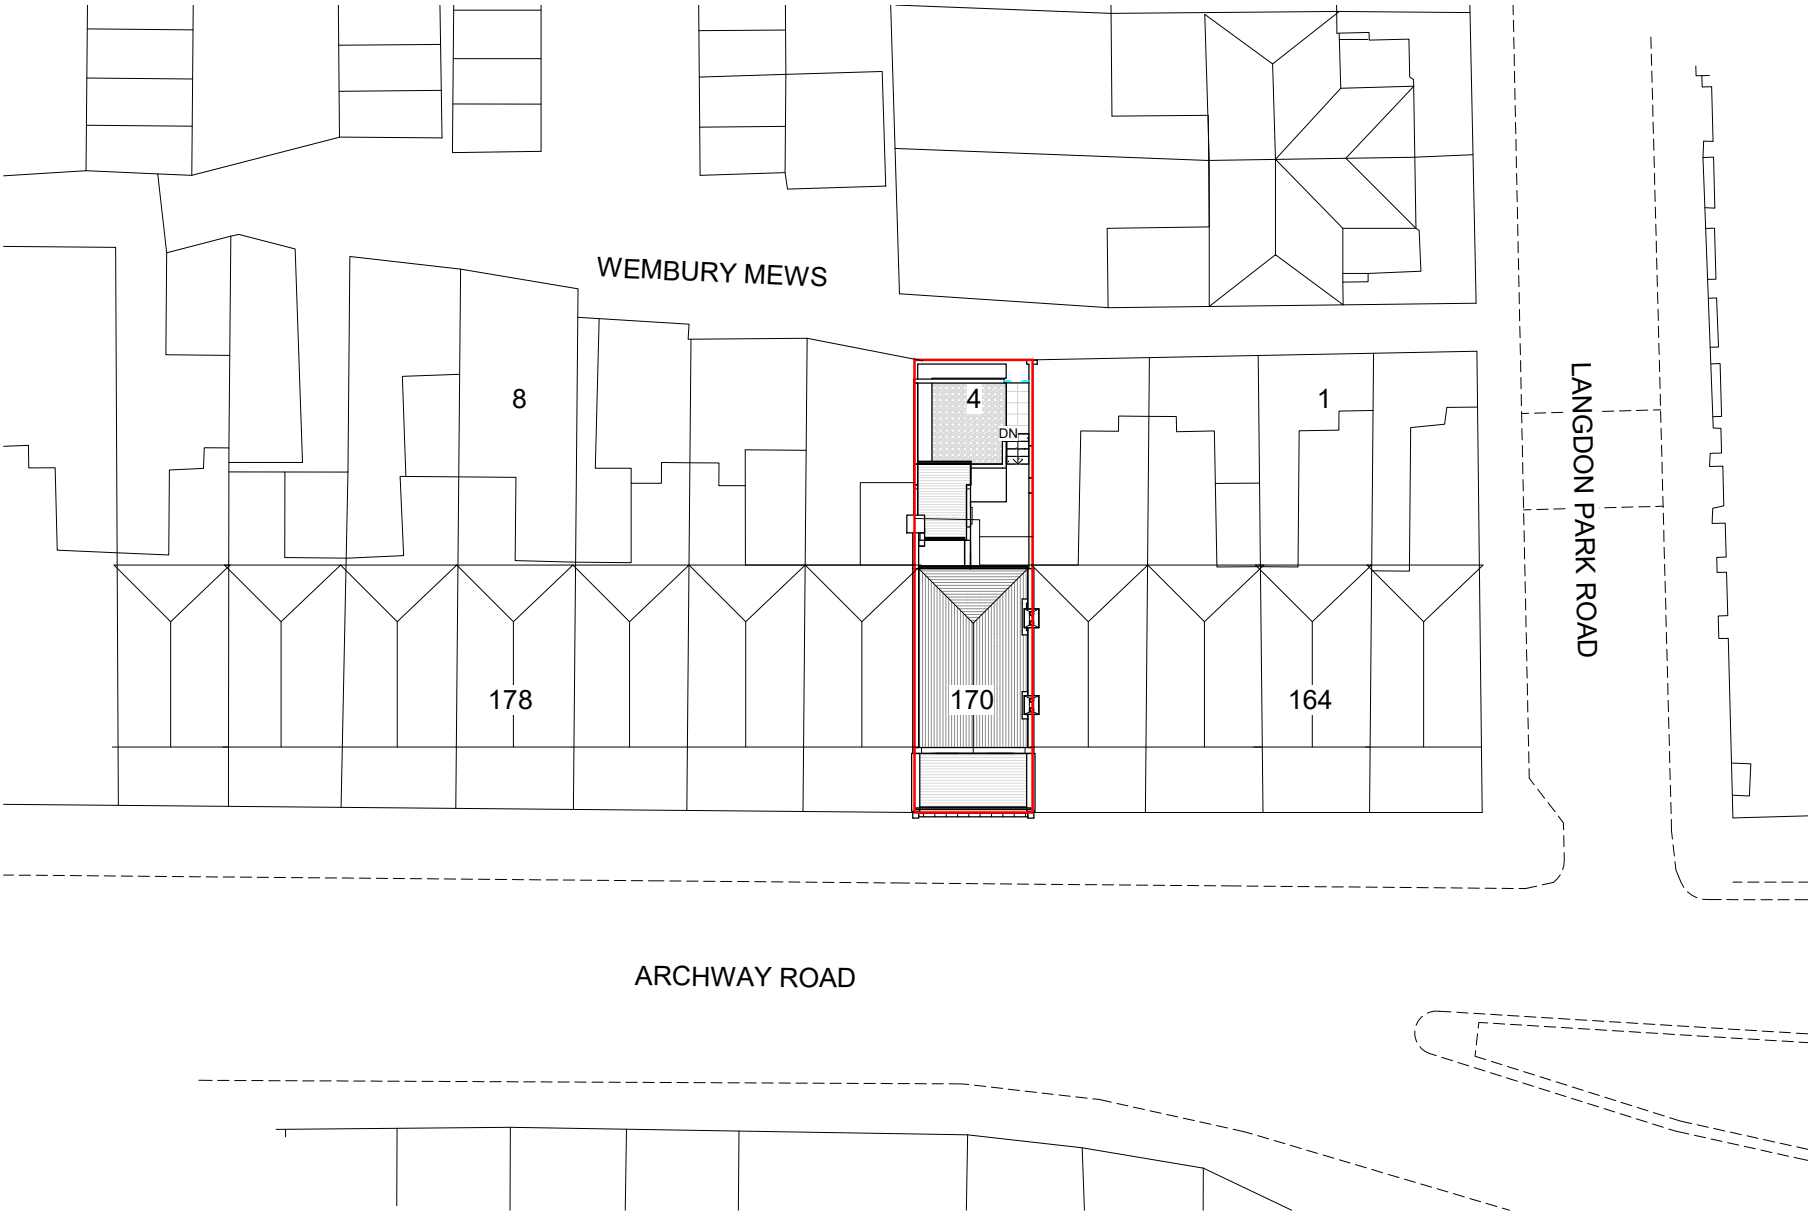

1 AE - Site Block Plan
1 : 200


Project Status	
Planning	
CONTRACTORS MUST VERIFY ALL DIMENSIONS ON SITE BEFORE STARTING WORK. THIS DRAWING IS COPYRIGHT.	
Project	
170 Archway Road N6 5BB	
Client	
Owner	
Drawing Title	
Existing Site Block Plan	
Project Number	Date
211129	Oct 21
Drawn by	Checked by
Author	Checker
Scale	Revision
1 : 400 @ A3 As in 1 : 200 @ A1	
Drawing No.	
AE100	

No.	Description	Date

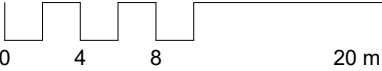

Key to Lines

- Boundary - 148.8 m²
- Adjoining Building

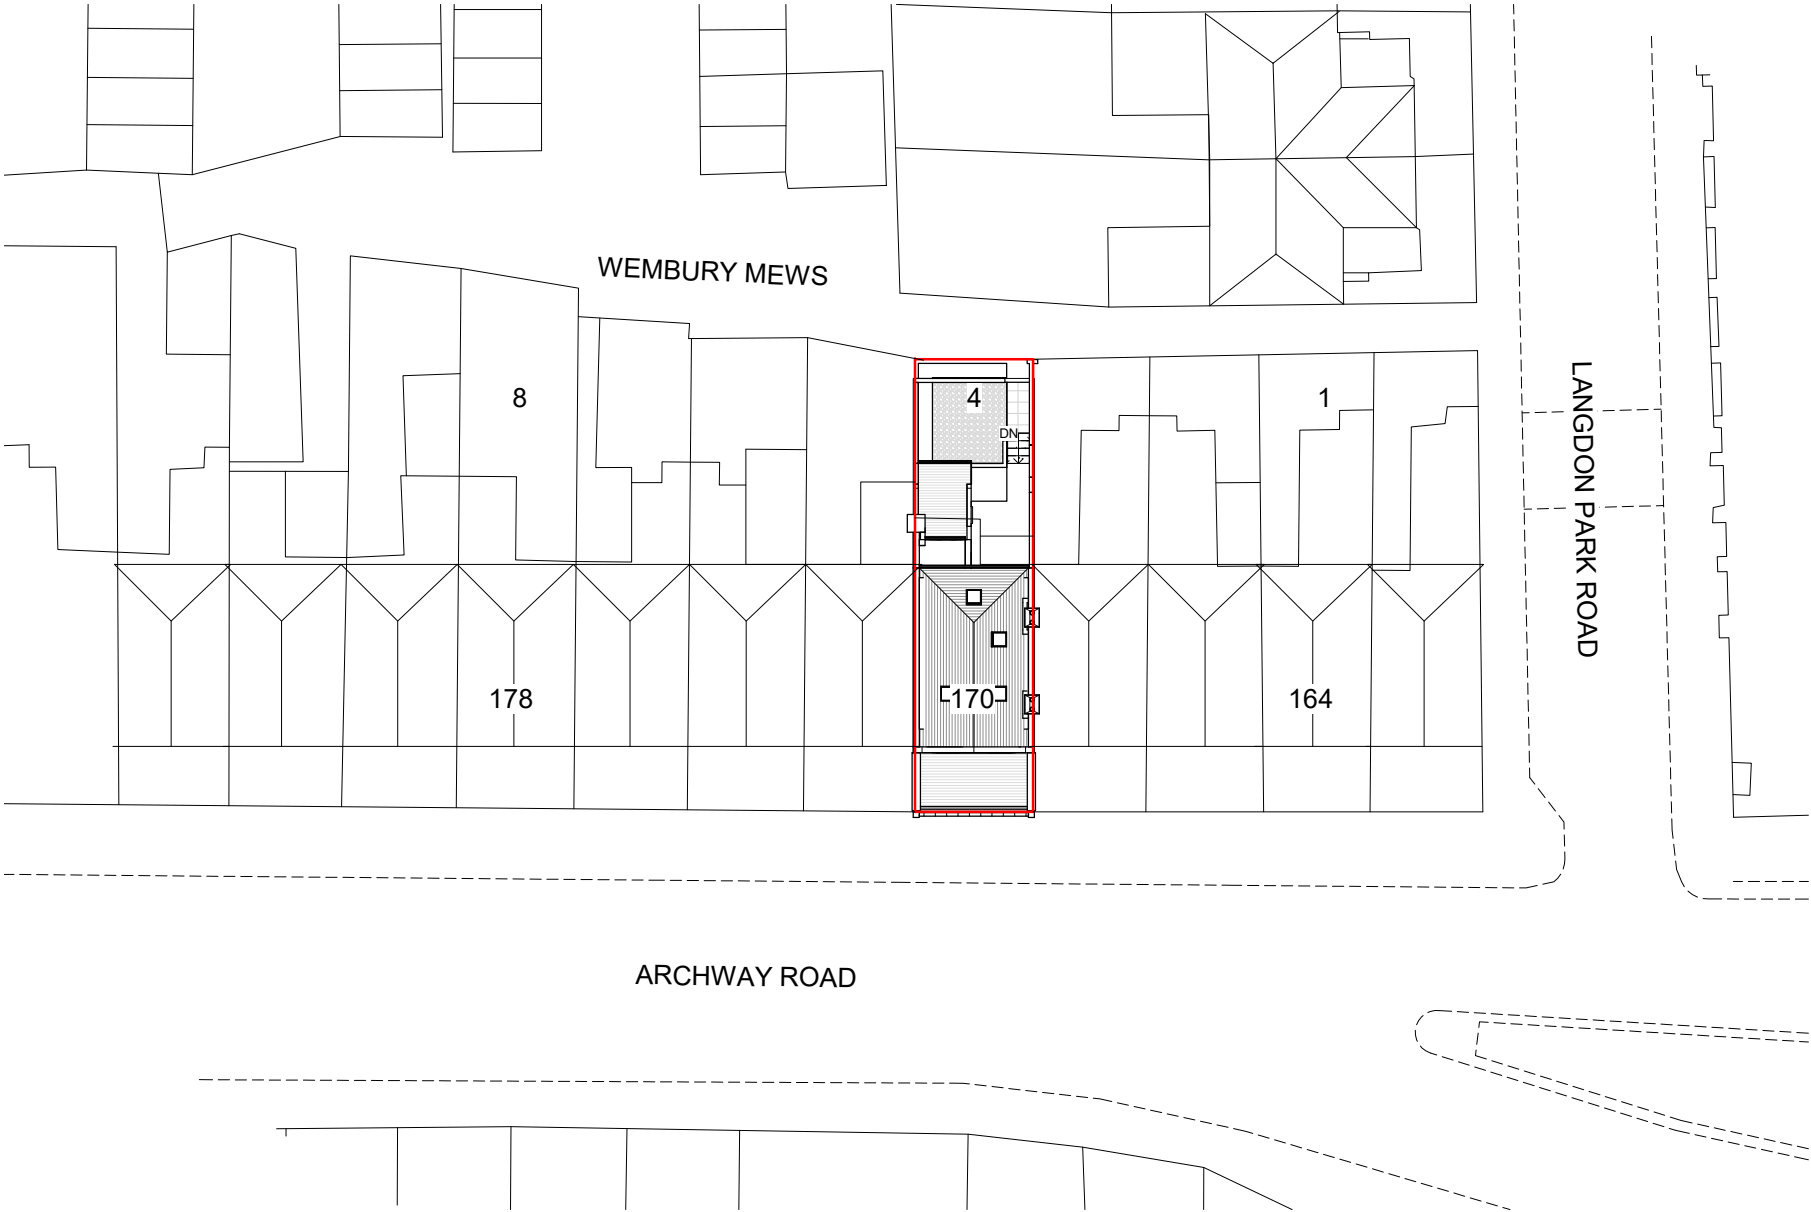

1 AP - Site Block Plan
1 : 200

Project Status	
Planning	
CONTRACTORS MUST VERIFY ALL DIMENSIONS ON SITE BEFORE STARTING WORK. THIS DRAWING IS COPYRIGHT.	
Project	
170 Archway Road N6 5BB	
Client	
Owner	
Drawing Title	
Proposed Site Block Plan	
Project Number	Date
211129	Oct 21
Drawn by	Checked by
Author	Checker
Scale	Revision
1 : 400 @ A3 As inc1 : 200 @ A1	
Drawing No.	
AP100	