


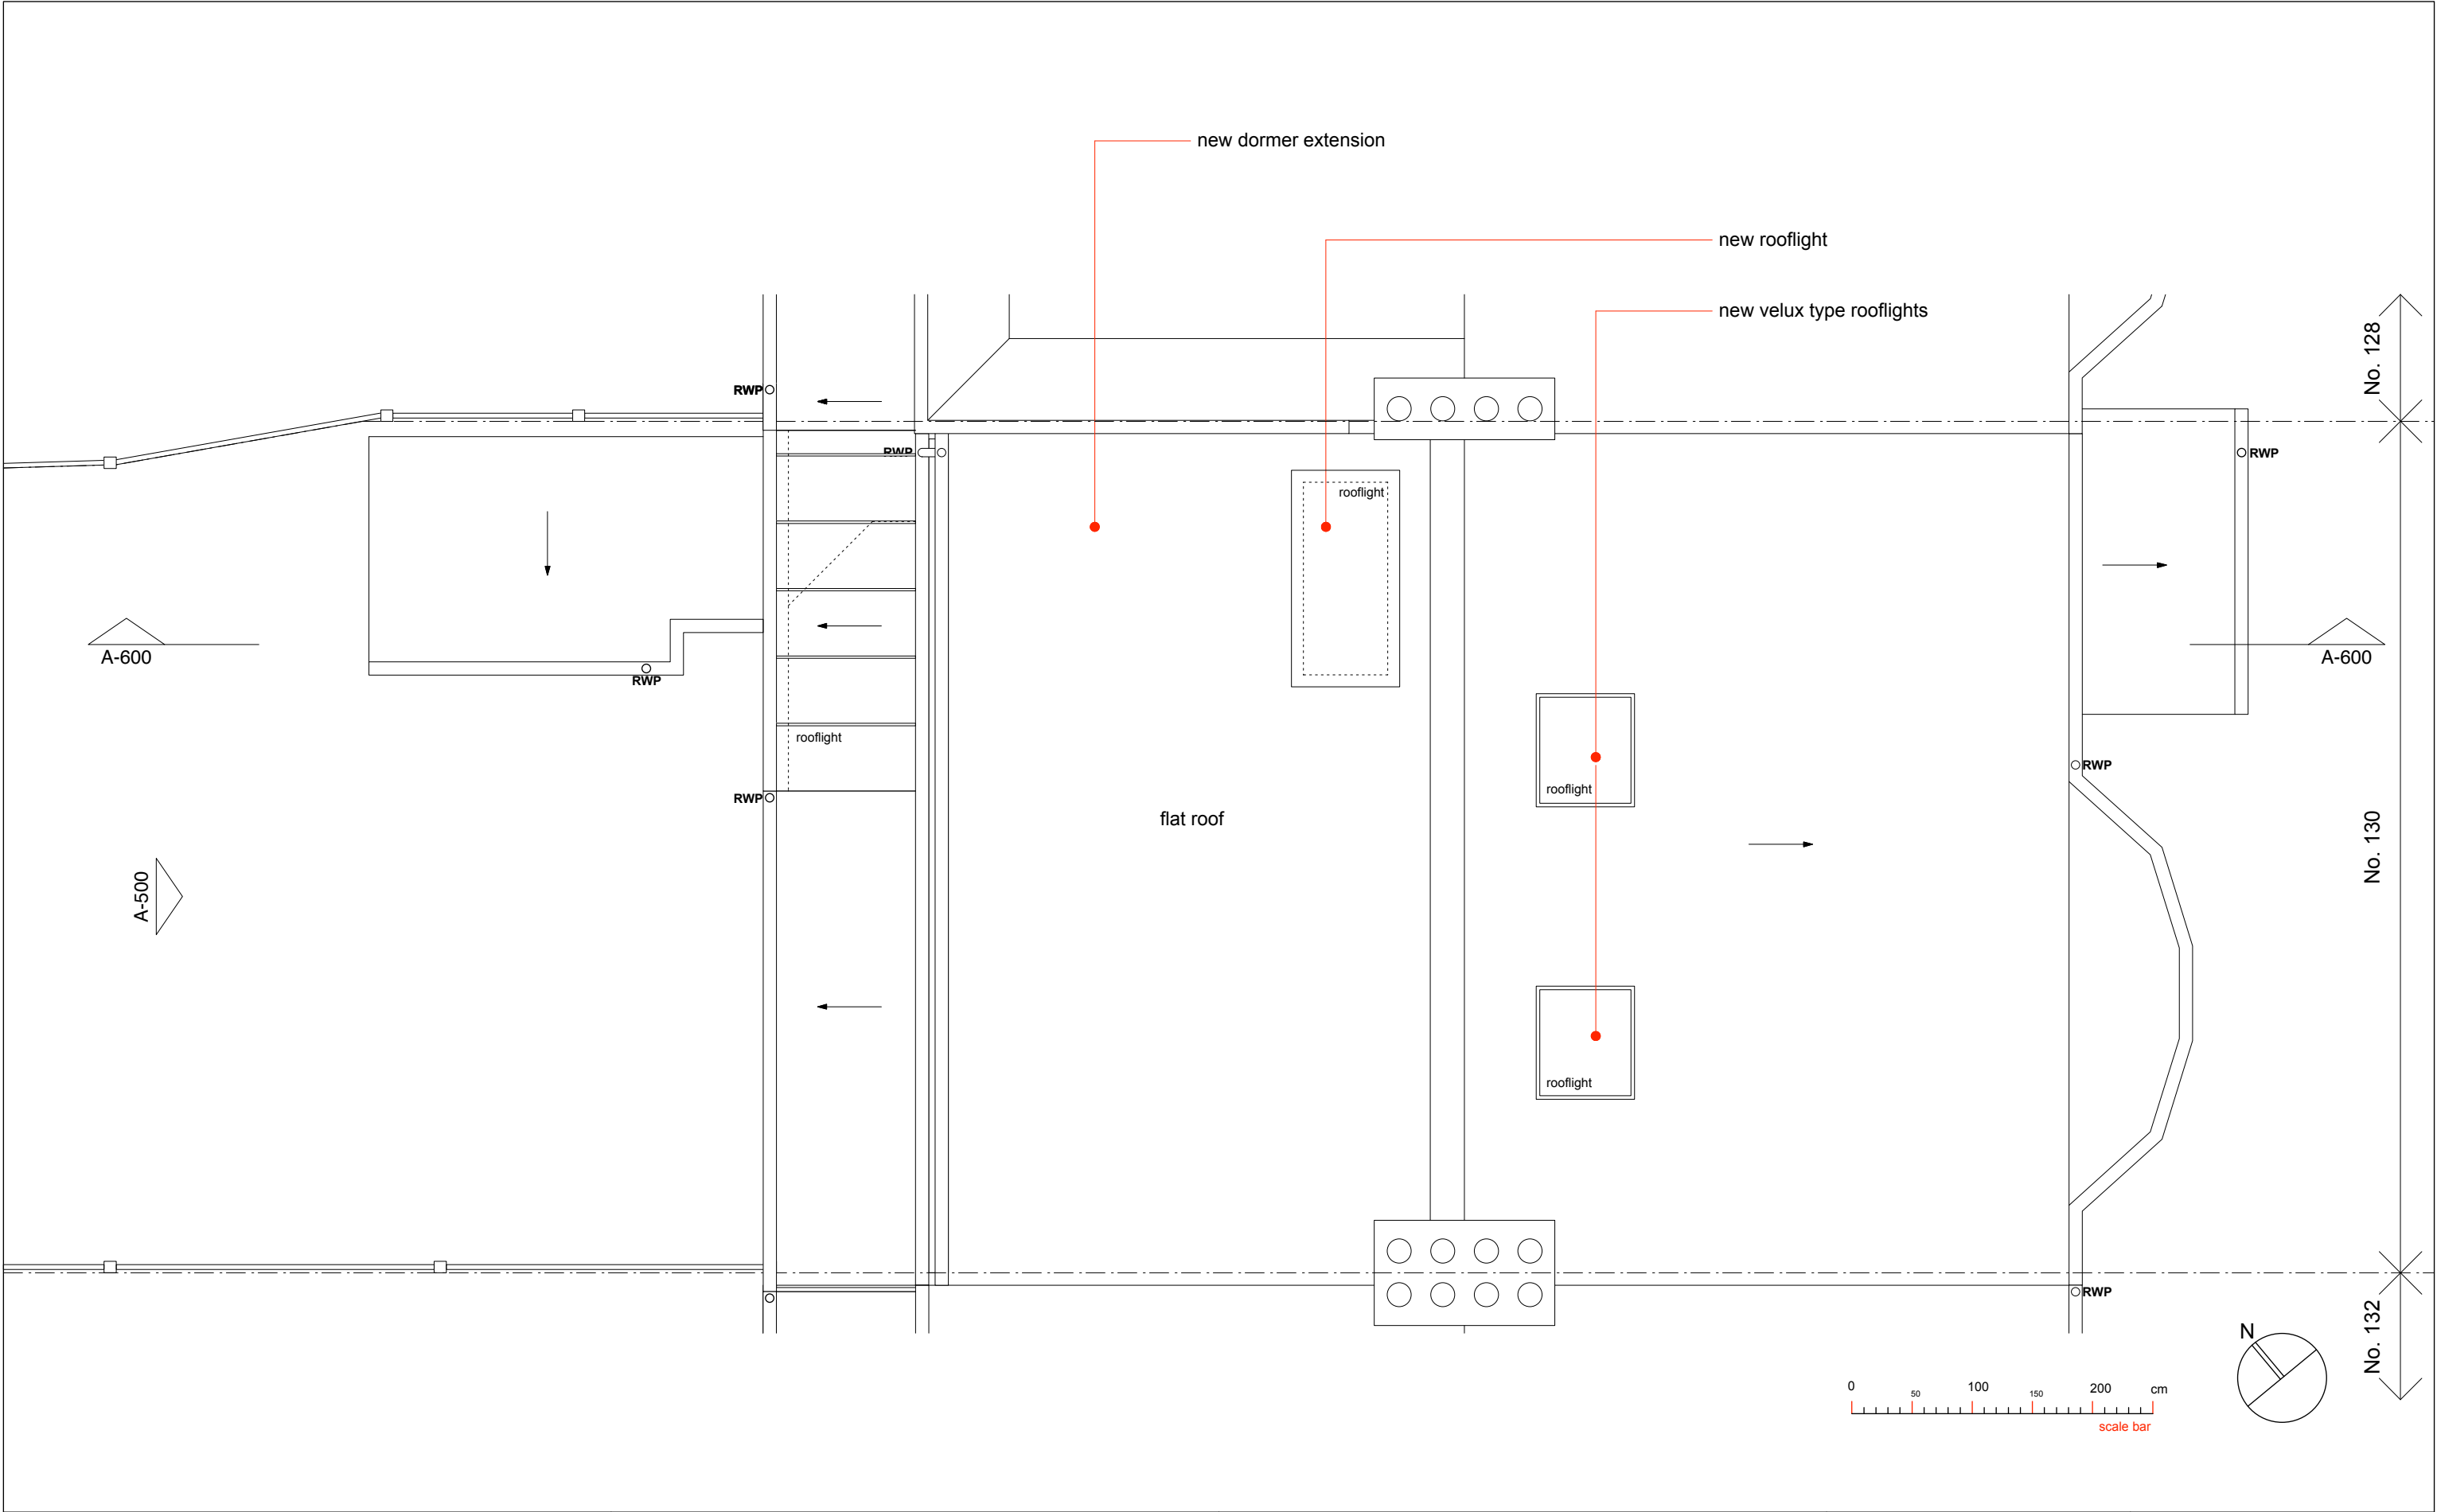

rev			date		notes		A2studio 106 high street, london N8 7NT T 020 7998 9066 E info@a2studio.co.uk project 130 hillfield avenue london N8 7DJ			
P1	05/12/22	issued for planning								
						dimensions are not to be scaled from this drawing. this drawing is based on current available information and should not be relied on as accurate measurements of usable space. the contractor is responsible for checking all dimensions on site. this drawing is property of A2studio ltd. and copyright is reserved by them. the drawing is issued on condition that it is not copied or disclosed by or to any unauthorised persons without the prior consent in writing of A2studio ltd.				
						title proposed roof plan				
issue			scale		date		drw no		rev	
planning			1:50 @ A3		05.12.2022		HSD A-104		P1	

dimensions are not to be scaled from this drawing. this drawing is based on current available information and should not be relied on as accurate measurements of usable space. the contractor is responsible for checking all dimensions on site.

this drawing is property of A2studio ltd. and copyright is reserved by them. the drawing is issued on condition that it is not copied or disclosed by or to any unauthorised persons without the prior consent in writing of A2studio ltd.