


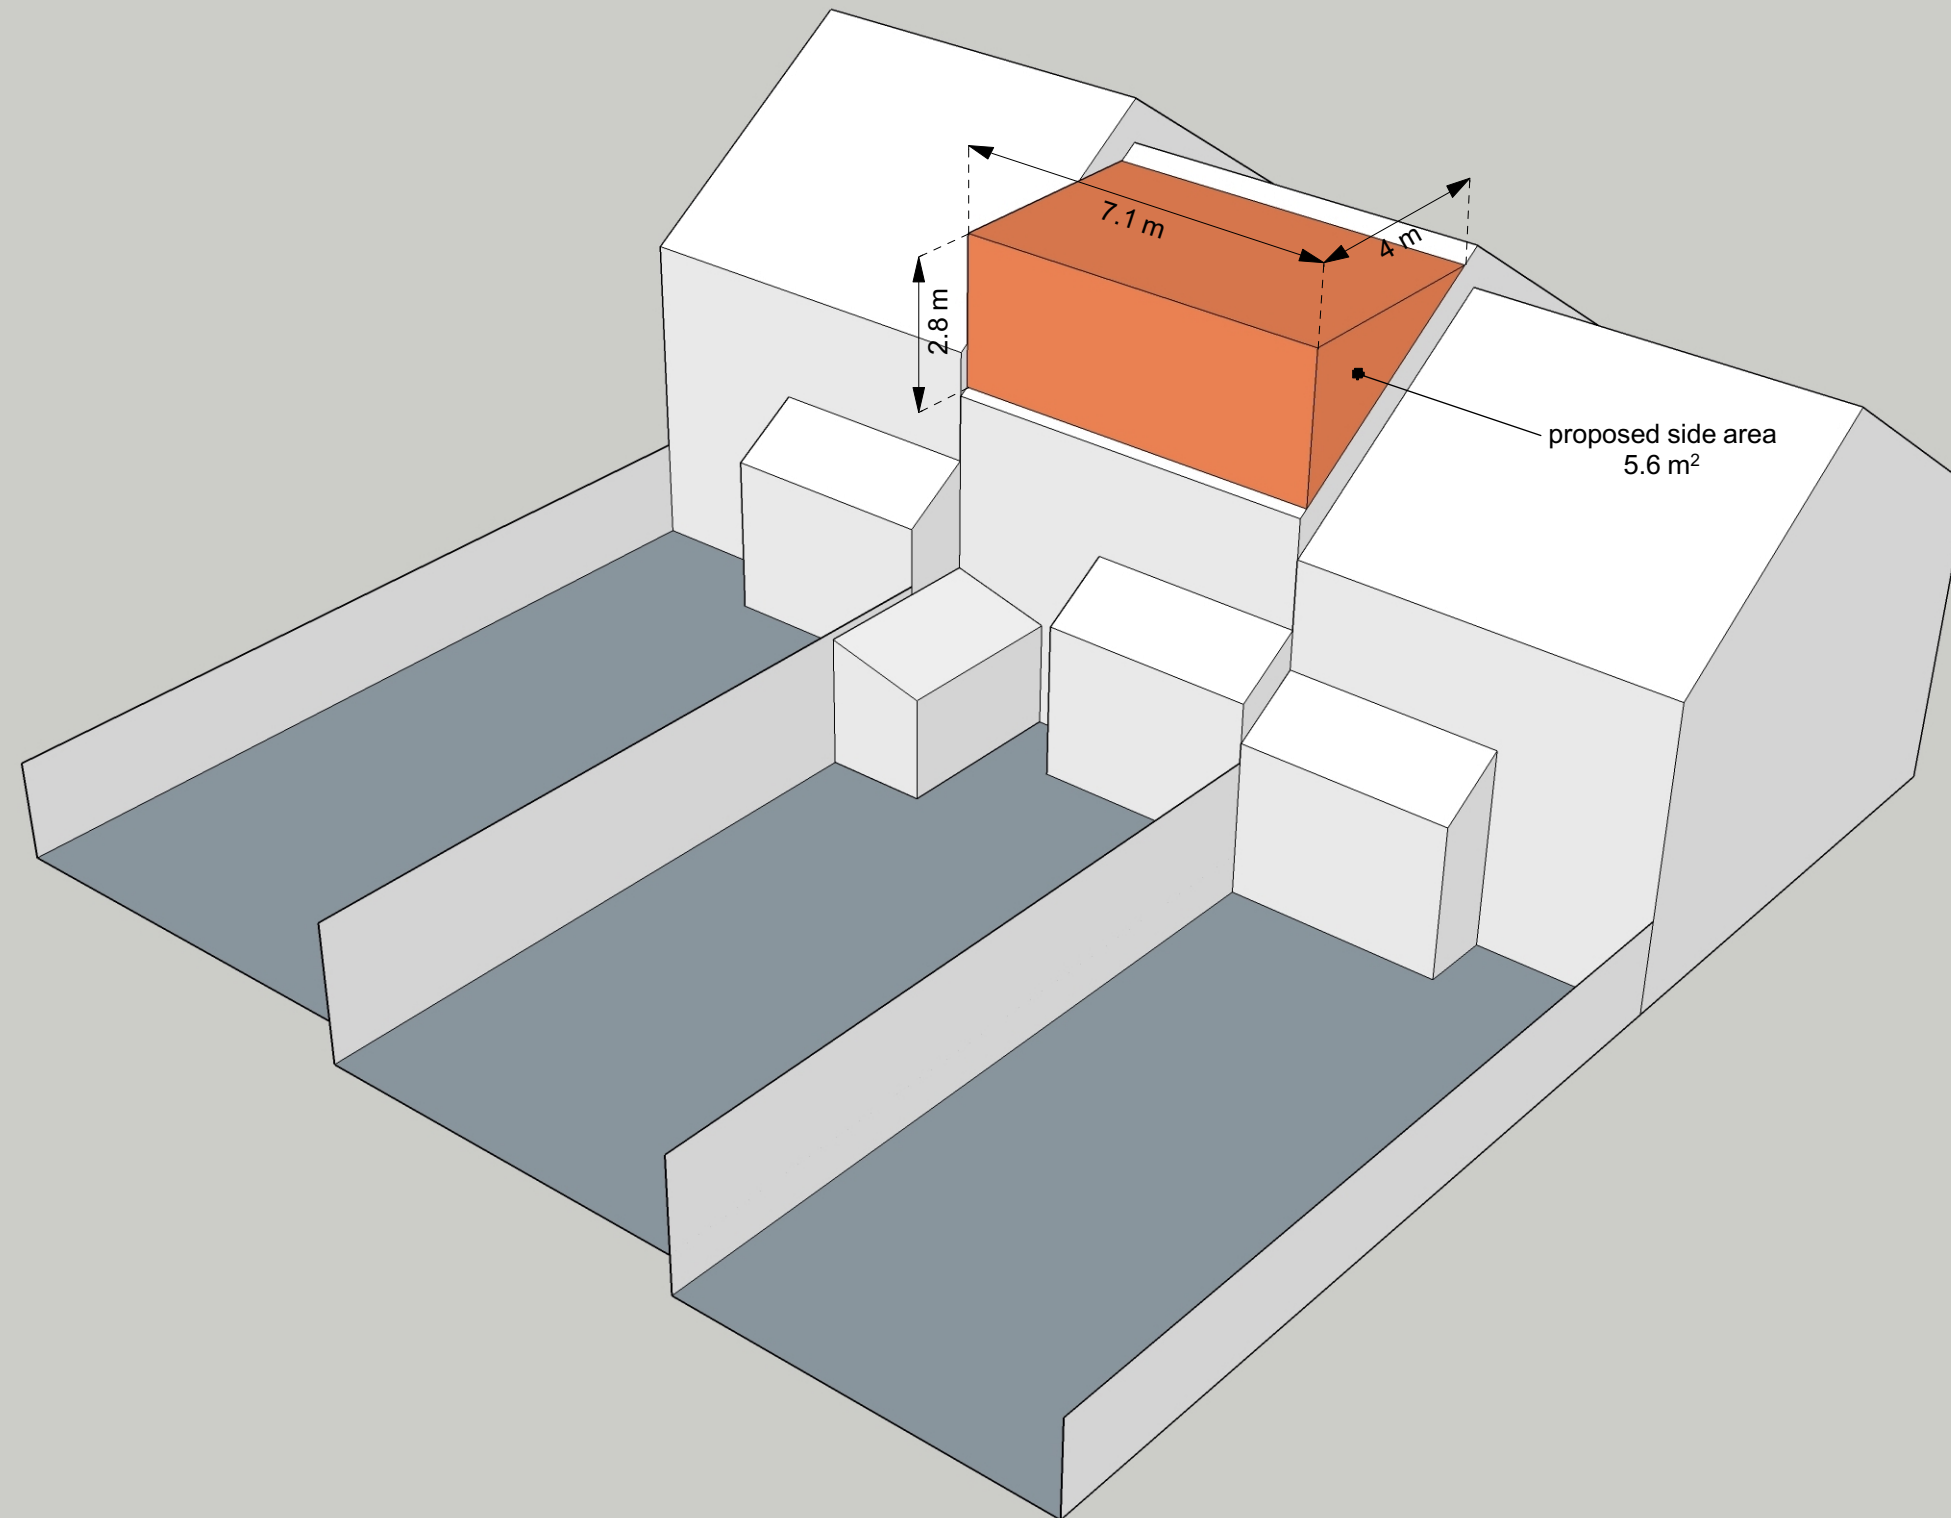

VOLUME OF ADDITIONAL ROOF SPACE

DORMER EXTENSION TOTAL VOLUME
 $5.6\text{m}^2 \times 7.1\text{ m} = 39.76\text{ m}^3$

TOTAL VOLUME =
 39.76 m^3

rev			date		notes	A2studio					project			
P1			05/12/22		issued for planning	dimensions are not to be scaled from this drawing. this drawing is based on current available information and should not be relied on as accurate measurements of usable space. the contractor is responsible for checking all dimensions on site. this drawing is property of A2studio ltd. and copyright is reserved by them. the drawing is issued on condition that it is not copied or disclosed by or to any unauthorised persons without the prior consent in writing of A2studio ltd.					106 high street, london N8 7NT T 020 7998 9066 E info@a2studio.co.uk		130 hillfield avenue london N8 7DJ	
					title									
					3D image of roof volume									
					issue						scale		date	
					planning		not to scale		05.12.2022		HSD P-002		P1	