
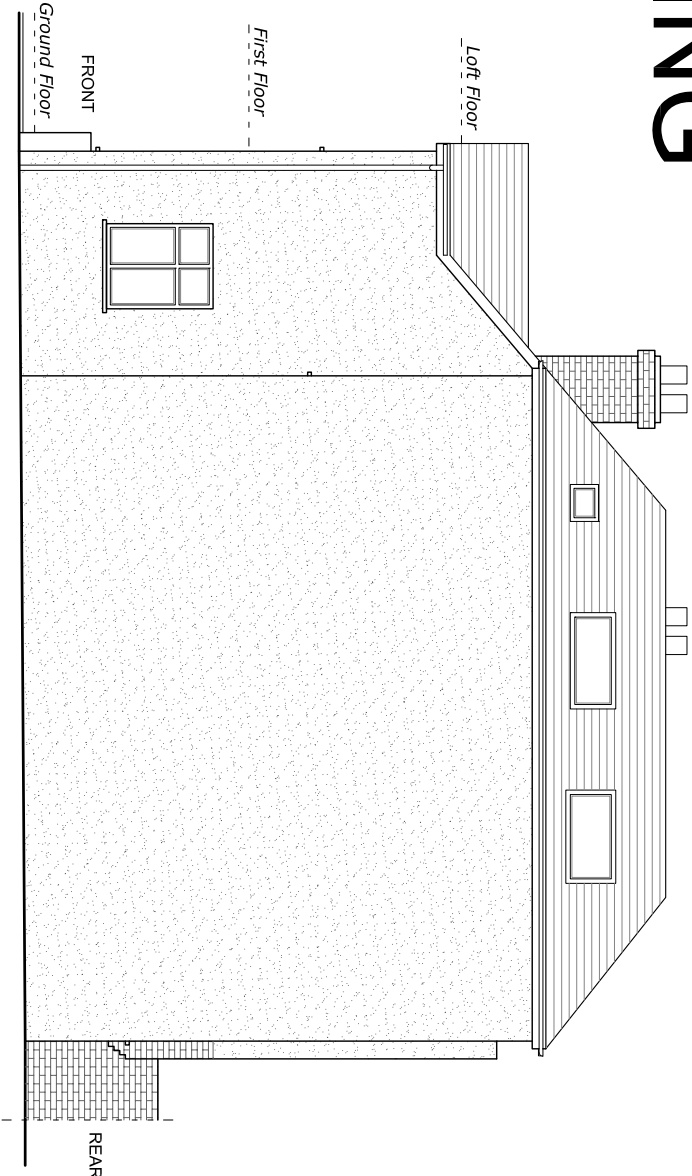


EXISTING

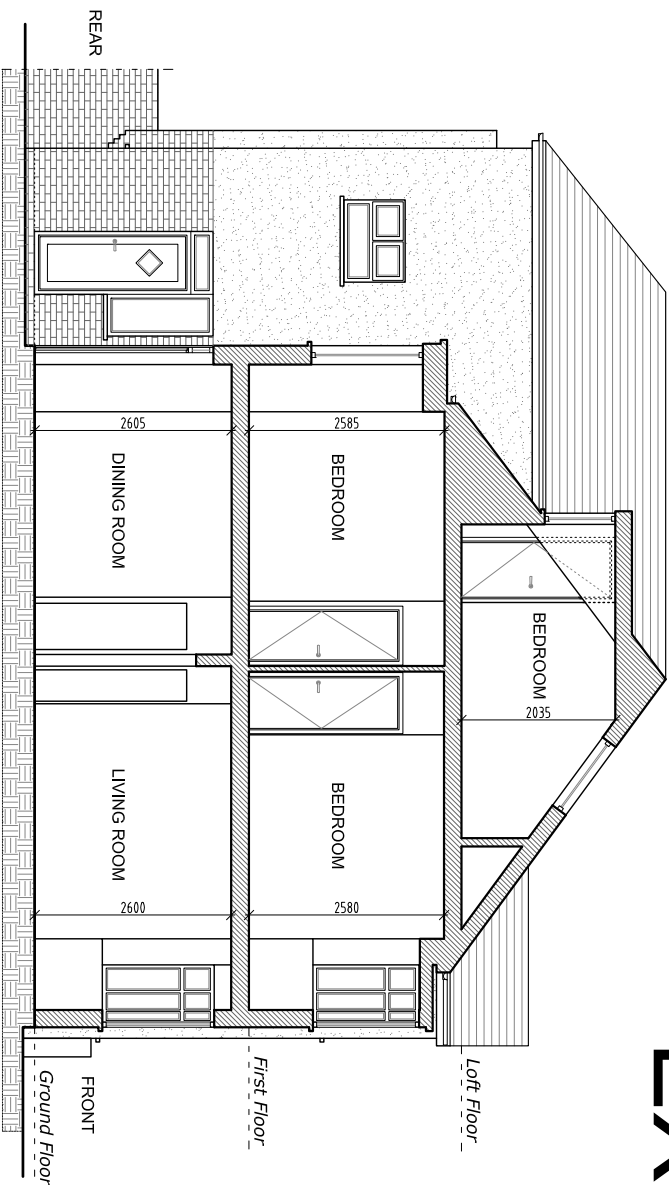


Existing Section A-A

11 Lockmead Road, N15 6BX


Existing Side Elevation

11 Lockmead Road, N15 6BX

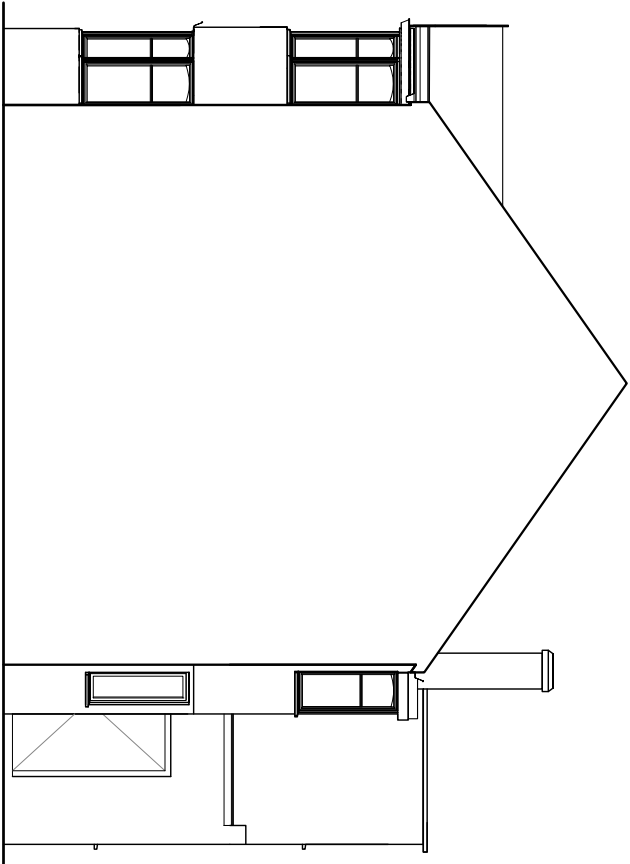

Existing Right-side Elevation

13 Lockmead Road, N15 6BX

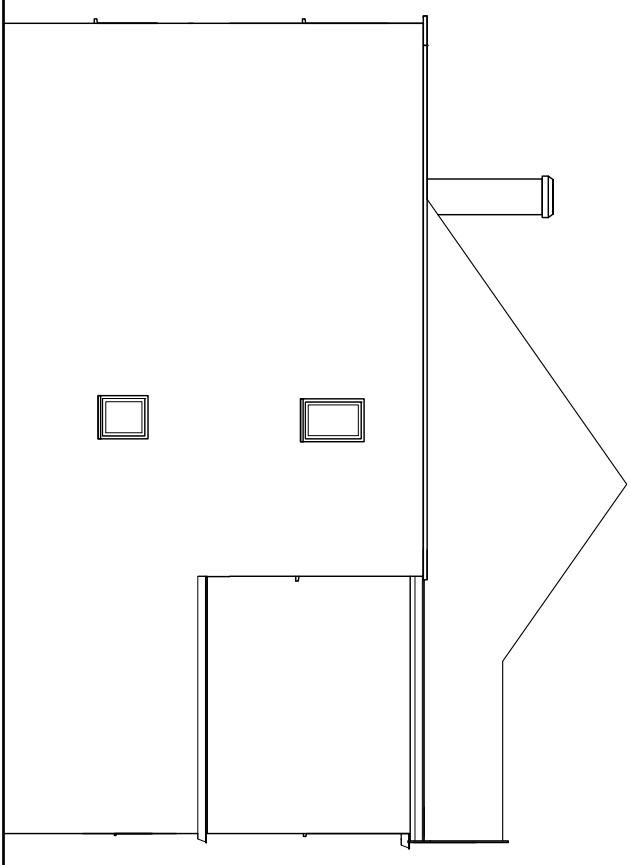

Existing Left-side Elevation

13 Lockmead Road, N15 6BX



SCALE



info@ajplans.co

NOTES
The contractors are to check all the dimensions, levels, drain runs and general condition of the site before works commence.
All works are to be carried out in accordance with current Building Regulations, British Standards, Code of Practice and Local Authority Requirements.

Project: 11-13 Lockmead Road, London N15 6BX

Title: EXISTING

Section and Elevation

Date: 05.12.22 Scale: 1:100 @ A3

Dwg. No. LR.11-13.EX.04

Rev: