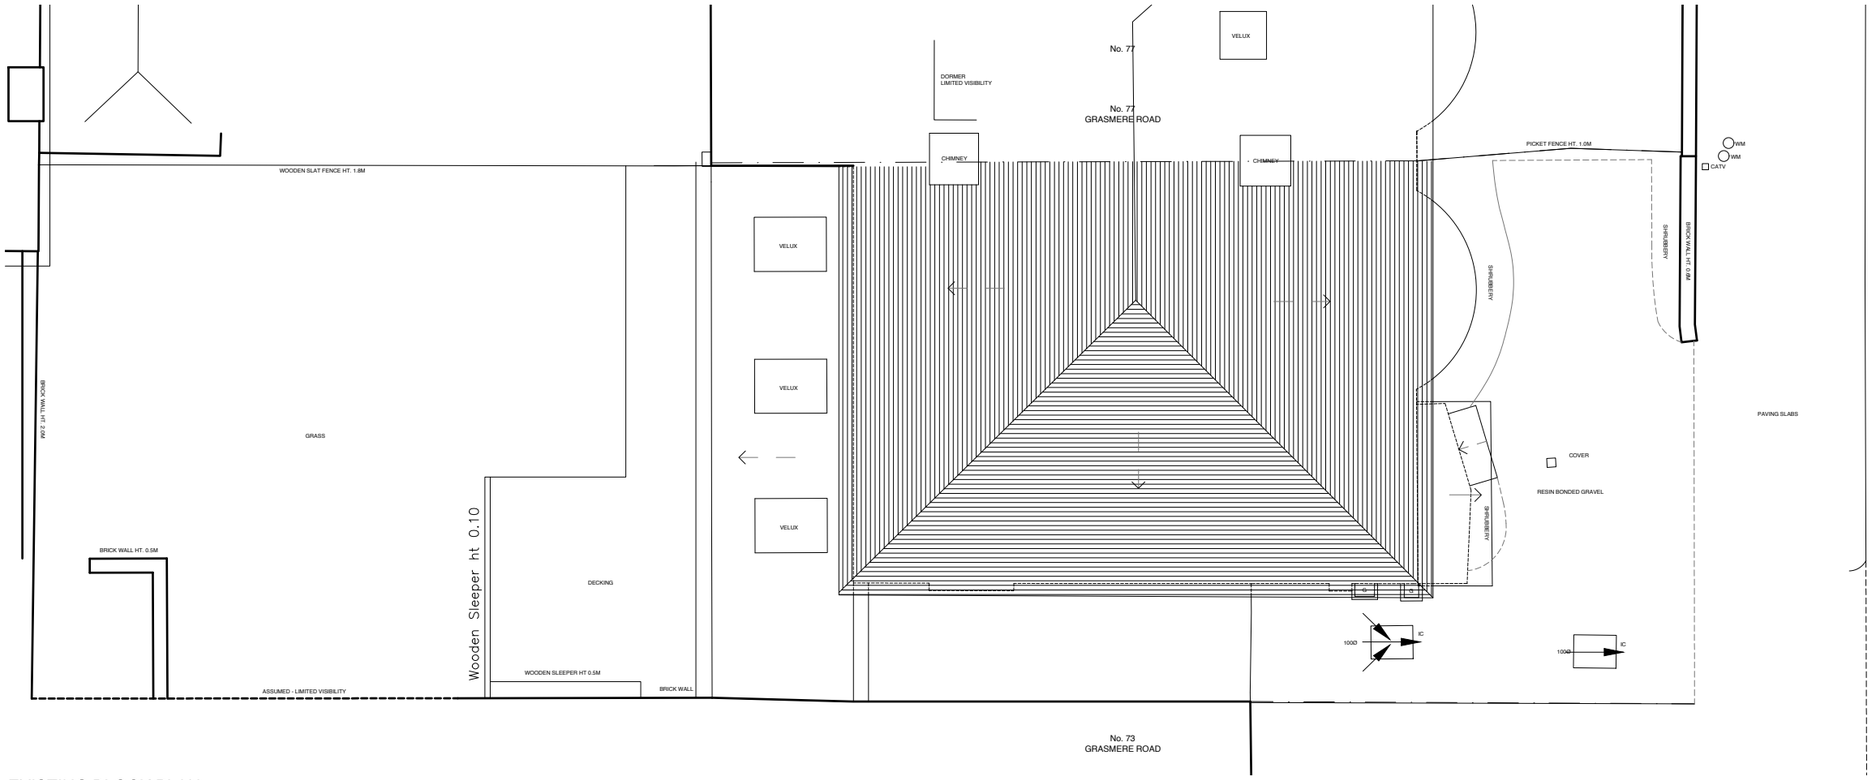

EXISTING BLOCK PLAN

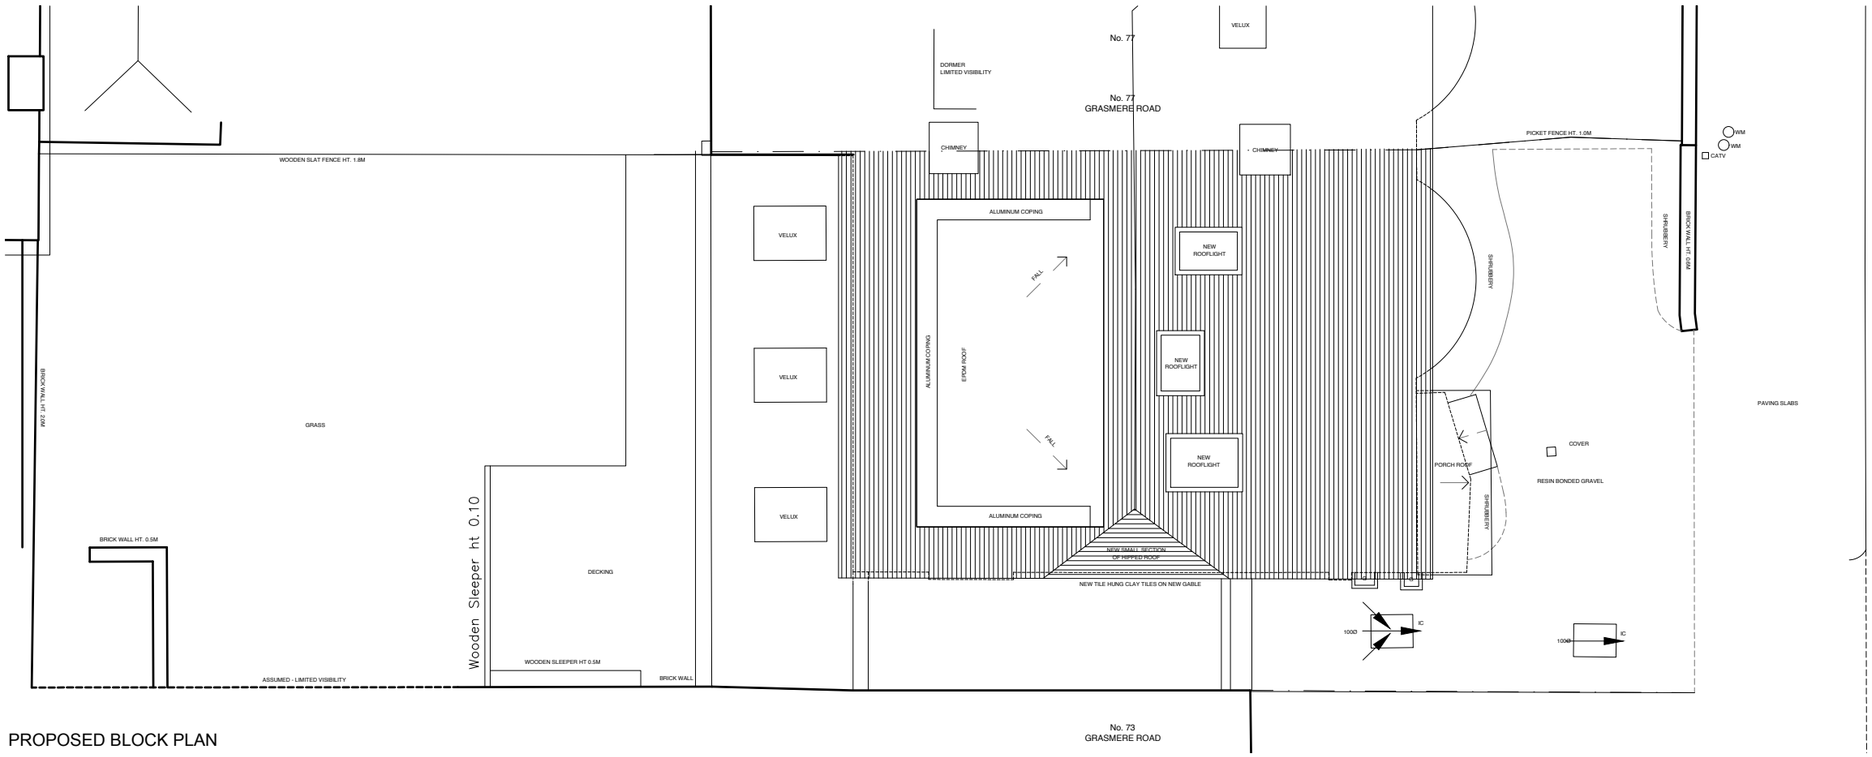

PROPOSED BLOCK PLAN

N

SCALE BAR (M)

0 2 4 6 8

ZMINKOWSKA DE BOISE ARCHITECTS	
PROJECT NAME: 75 GRASMERE ROAD	
DRAWING NAME: EXISTING AND PROPOSED BLOCK PLANS	
DRAWING STATUS: PLANNING	
DRAWING NUMBER: 2204.201	REVISION:
DATE: OCTOBER 2022	SCALE: 1:100 @ A3