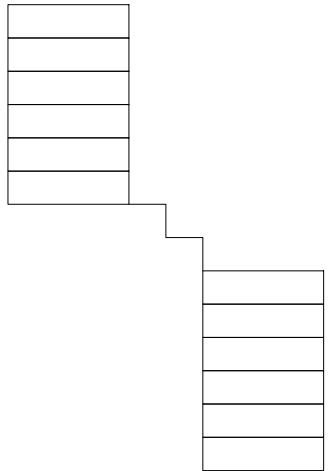
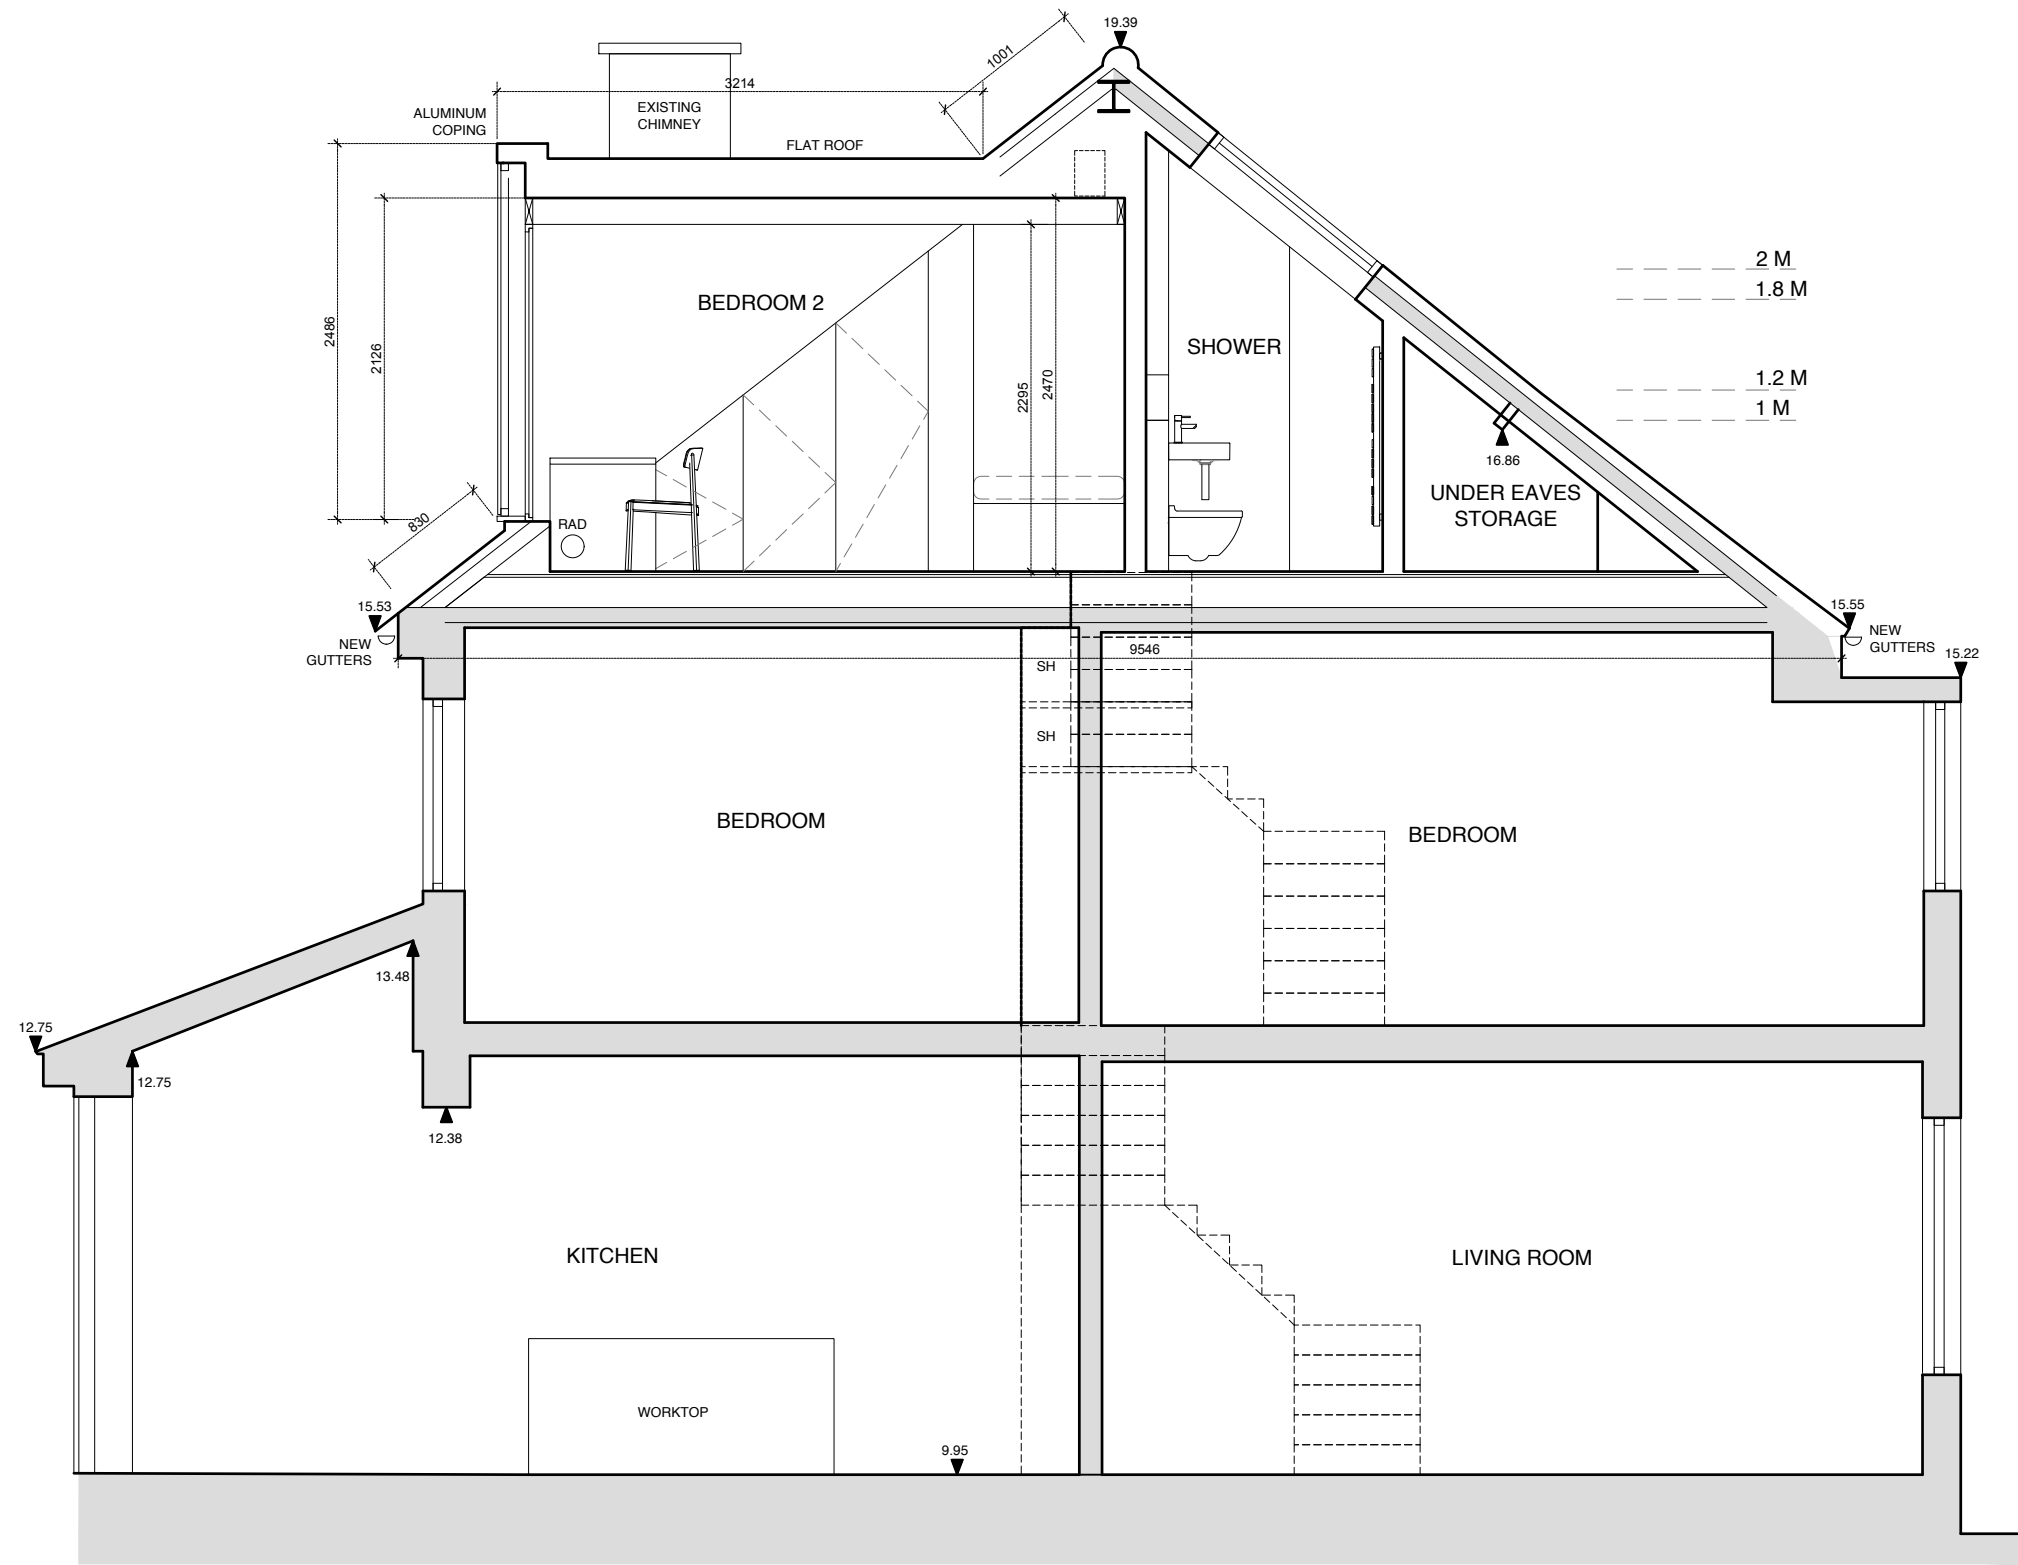


ZMINKOWSKA DE BOISE ARCHITECTS	
PROJECT NAME: 75 GRASMERE ROAD	
DRAWING NAME: PROPOSED SECTION B-B	
DRAWING STATUS: PLANNING	
DRAWING NUMBER: 2204.210	REVISION:
DATE: OCTOBER 2022	SCALE: 1:50 @ A3

8.00m Above Arbitrary Datum