



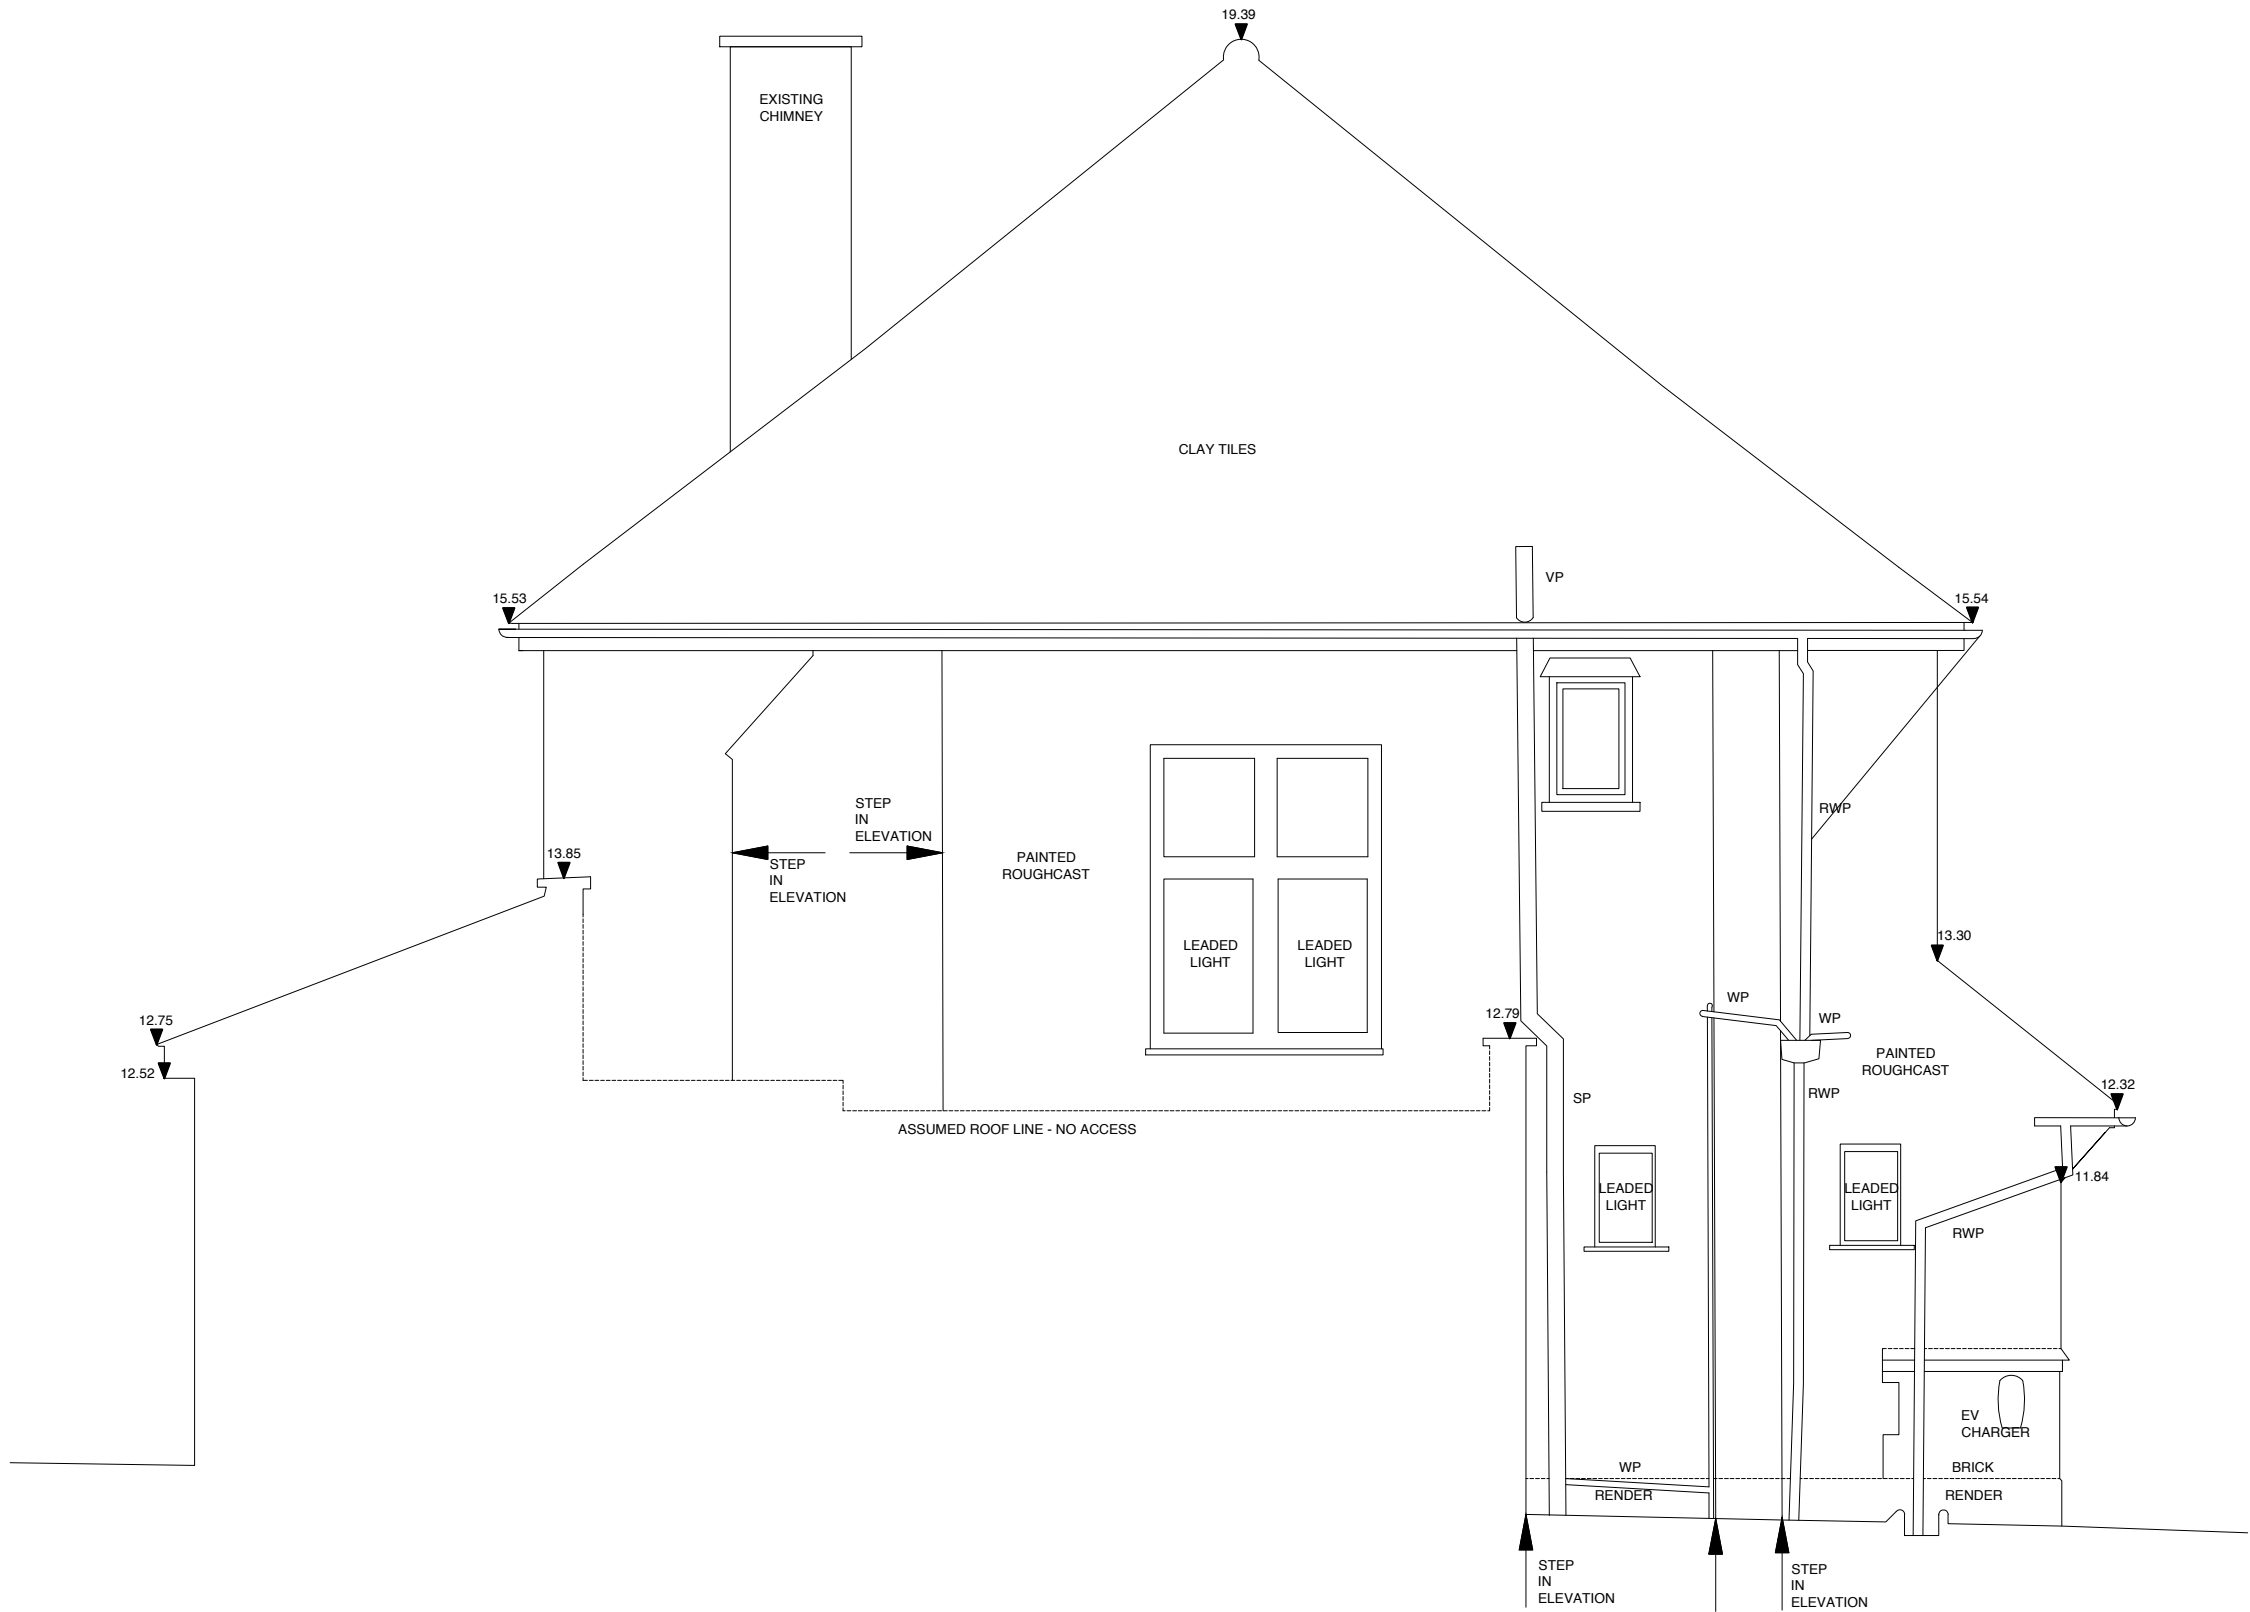

8.00m above Arbitrary Datum

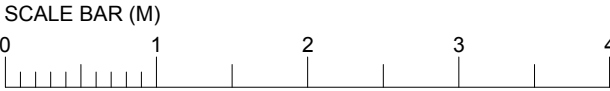

ZMINKOWSKA DE BOISE ARCHITECTS	
PROJECT NAME:	75 GRASMERE ROAD
DRAWING NAME:	EXISTING SIDE ELEVATION
DRAWING STATUS:	PLANNING
DRAWING NUMBER:	2204.007
DATE:	OCTOBER 2022
REVISION:	SCALE: 1:50 @ A3