
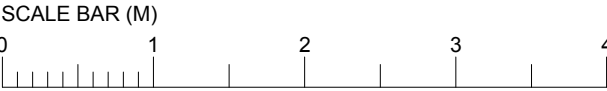


NO. 73
GRASMERE ROAD

NO. 77
GRASMERE ROAD

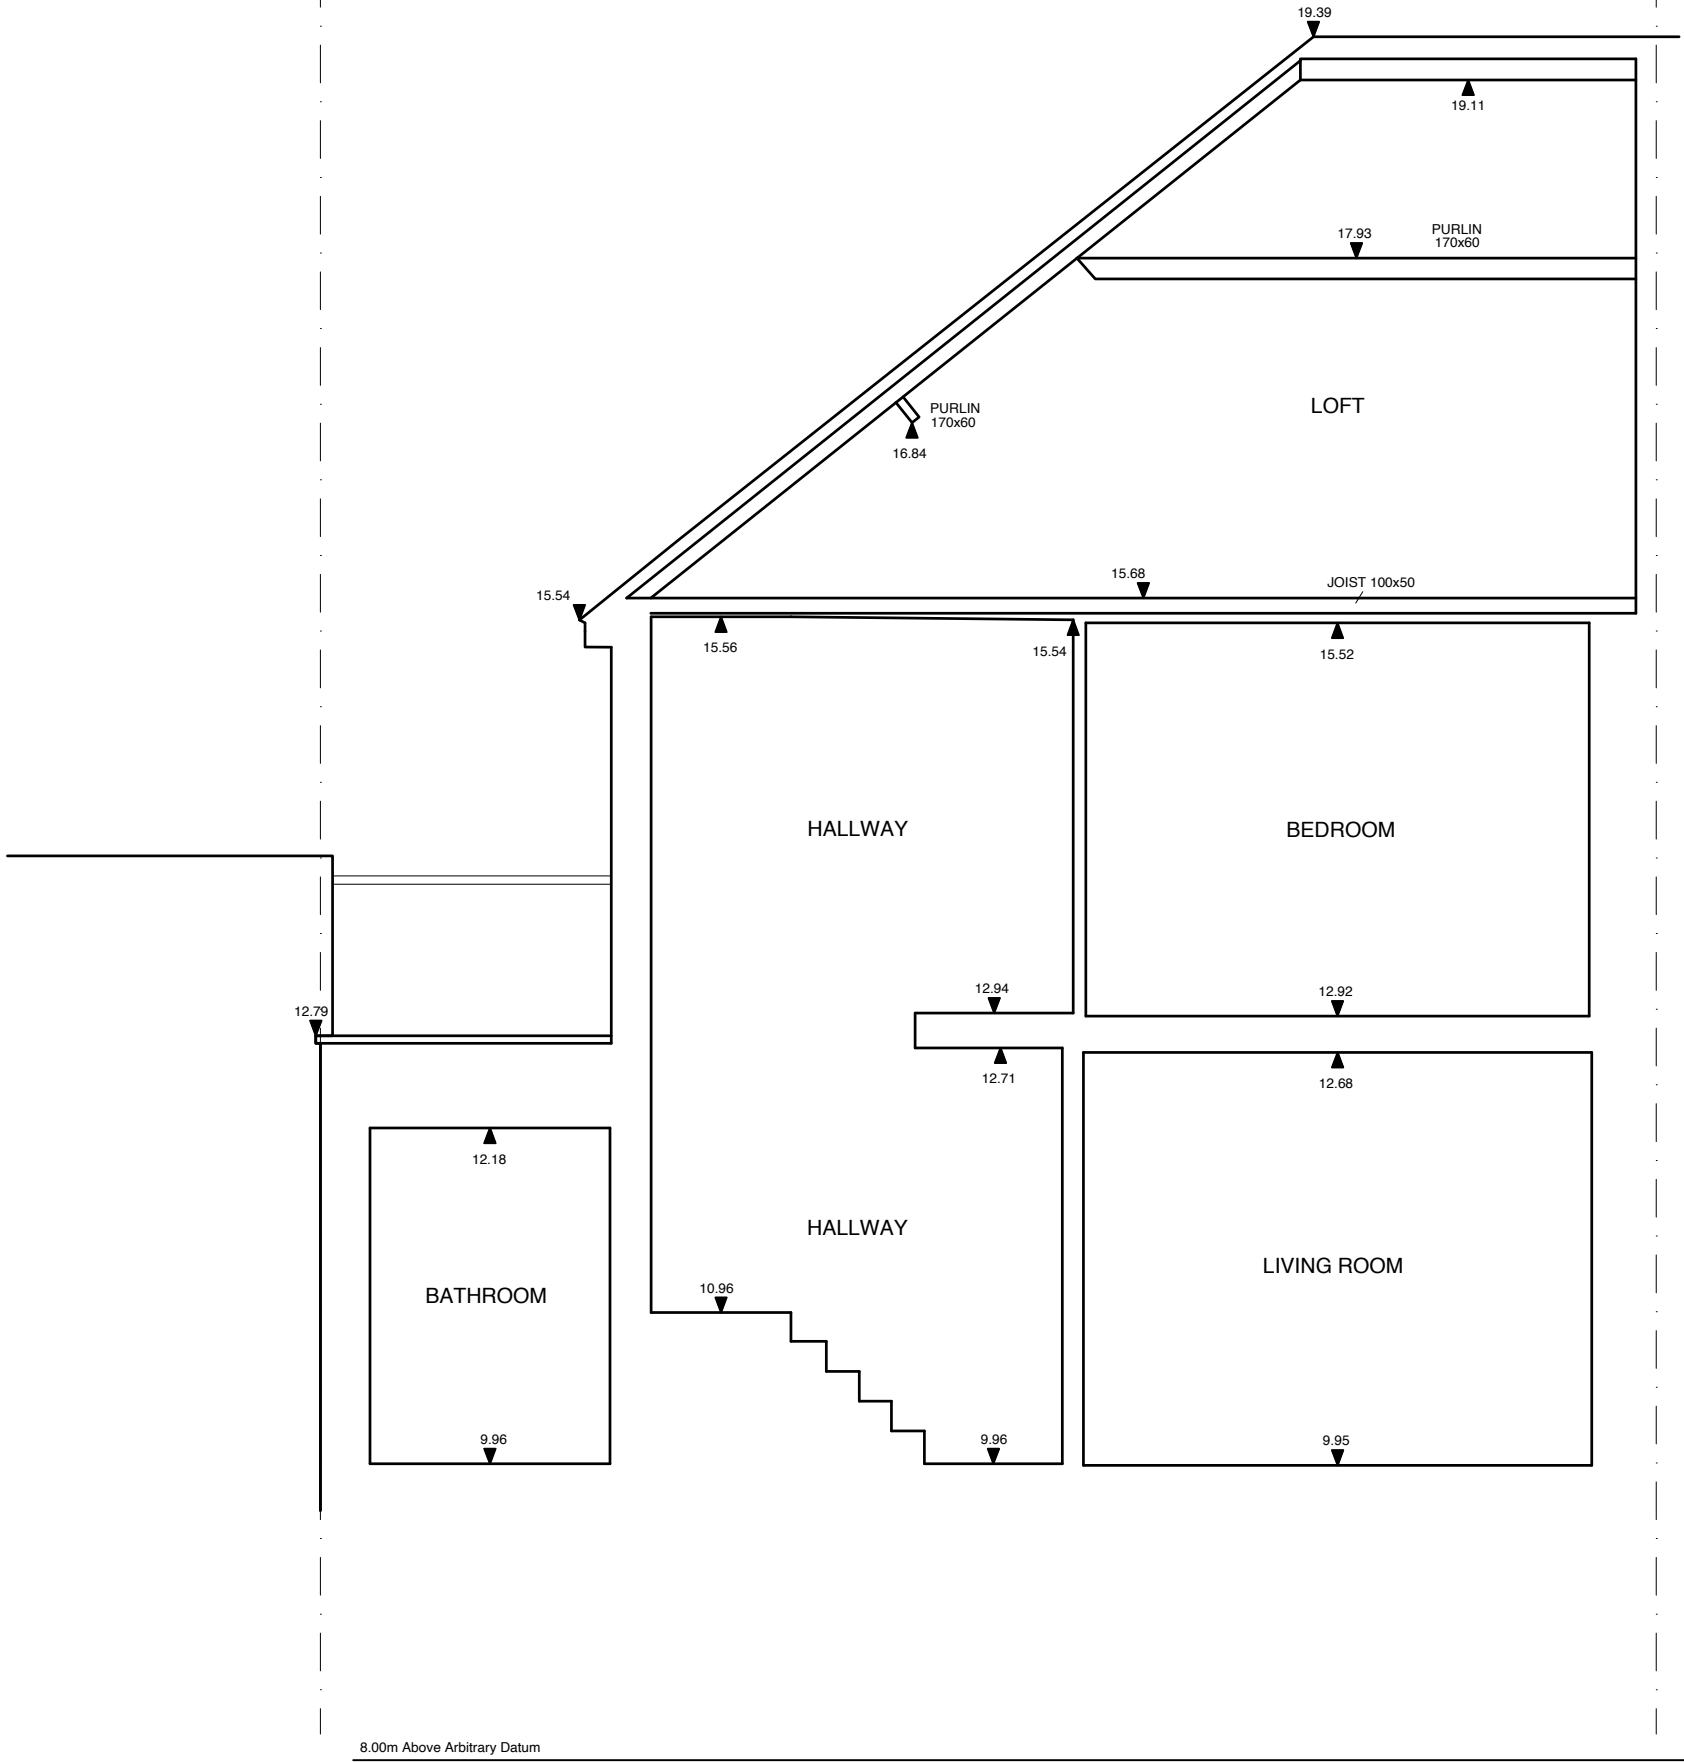

ZMINKOWSKA DE BOISE ARCHITECTS

PROJECT NAME:
75 GRASMERE ROAD

DRAWING NAME: EXISTING SECTION A-A

DRAWING STATUS:
PLANNING

DRAWING NUMBER: 2204.009

REVISION:

DATE: OCTOBER 2022

SCALE: 1:50 @ A3