



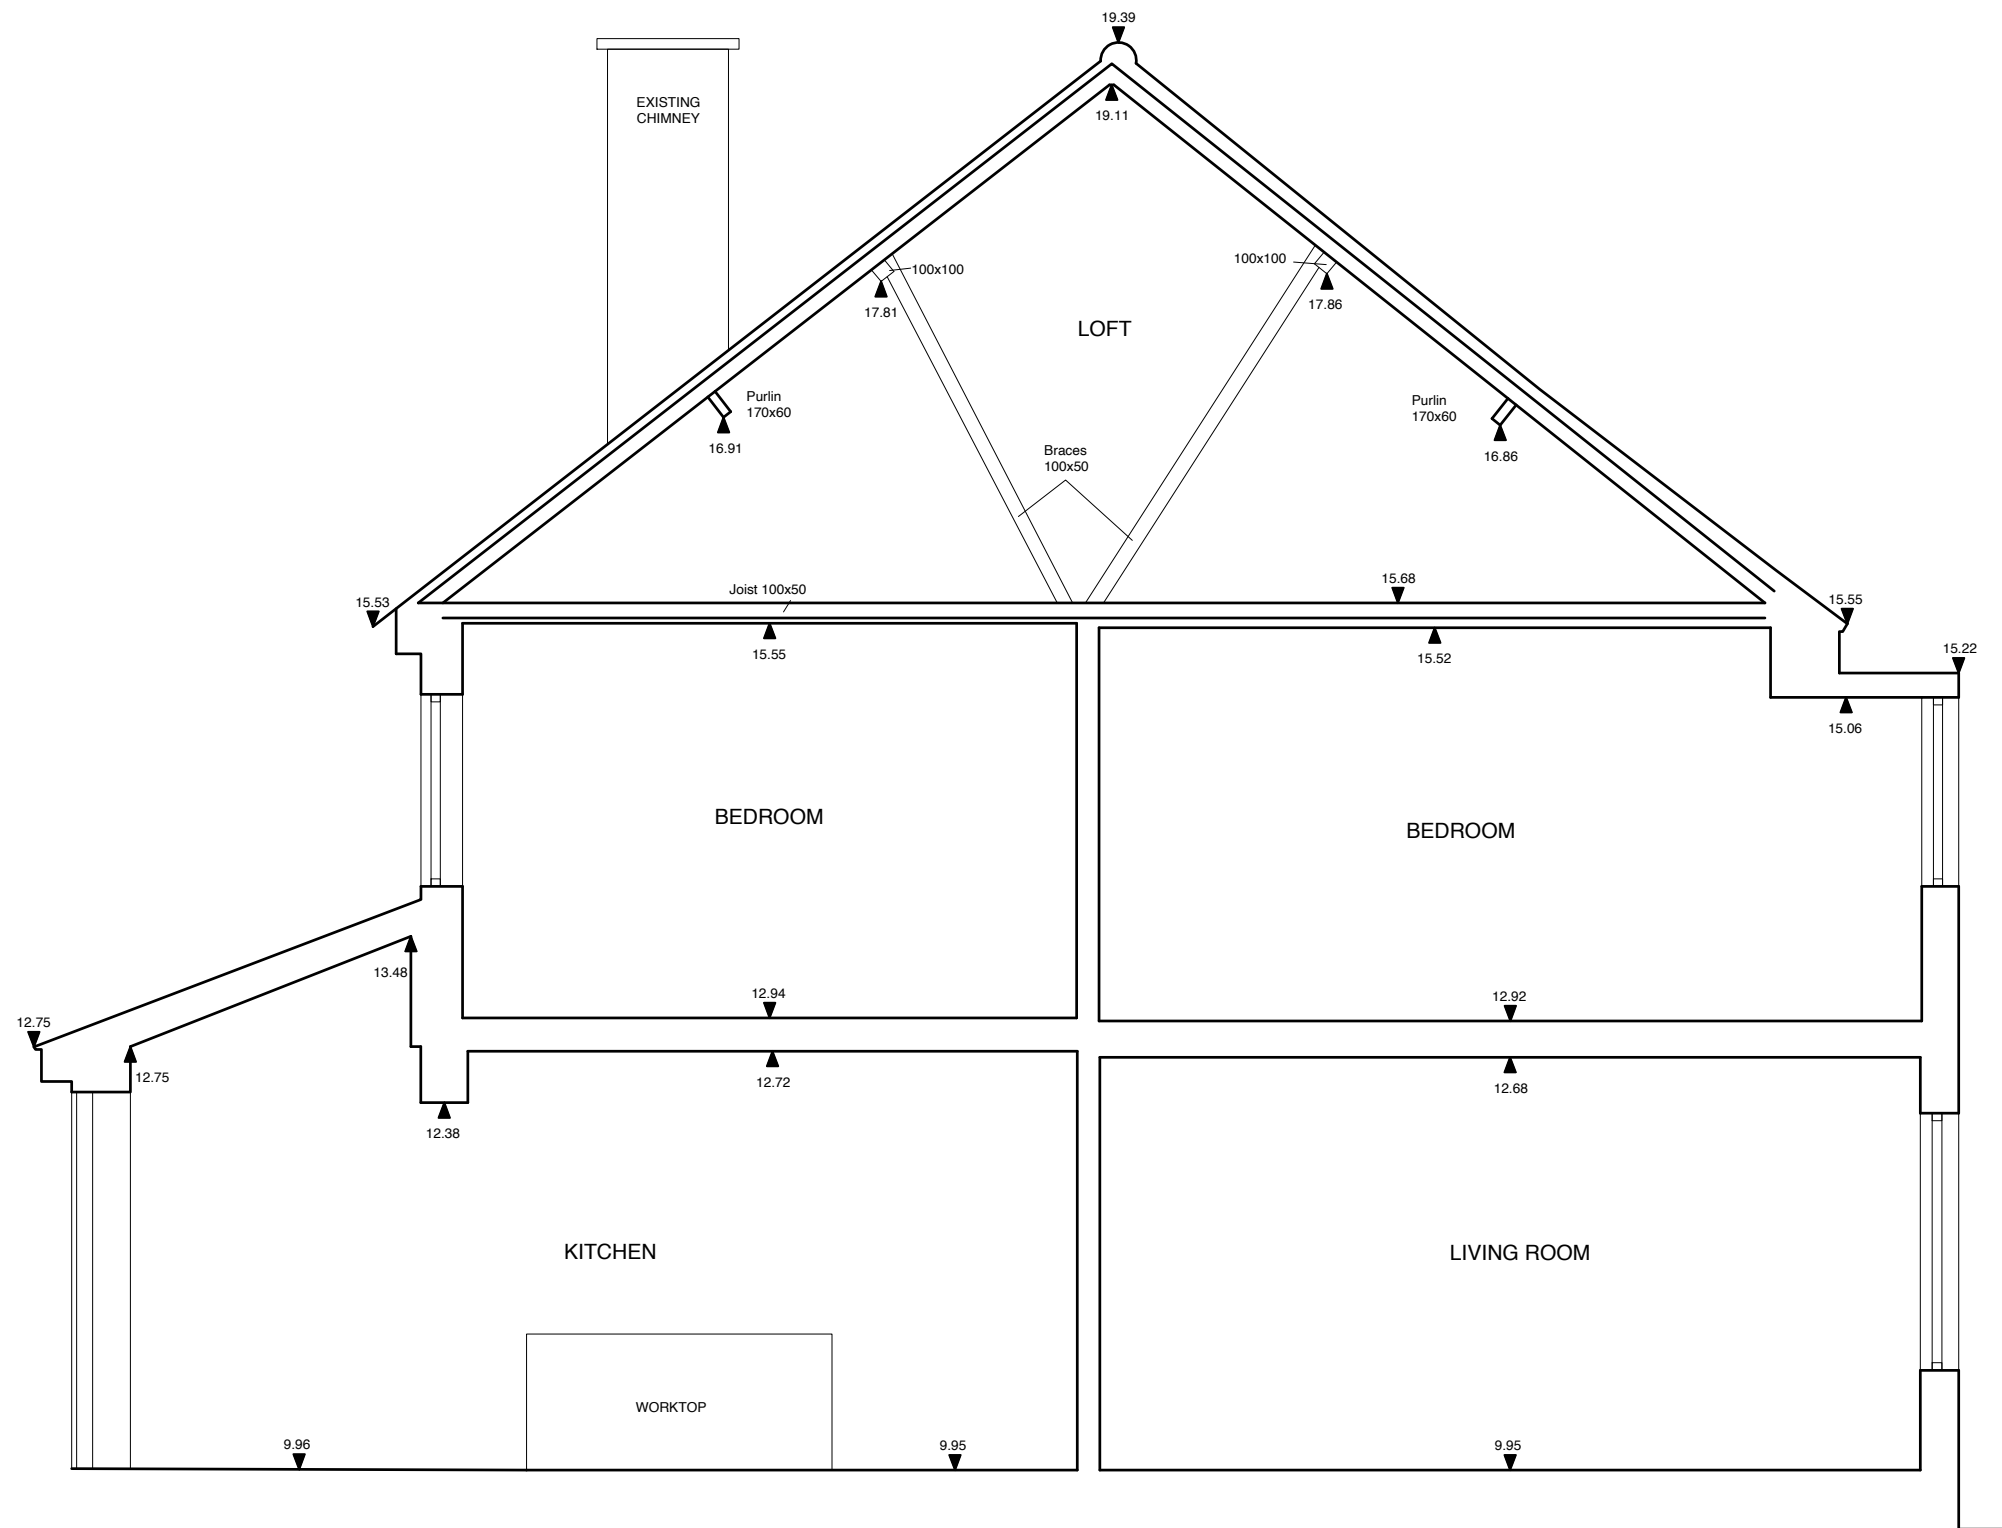

8.00m Above Arbitrary Datum

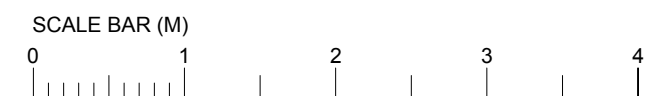

ZMINKOWSKA DE BOISE ARCHITECTS

PROJECT NAME:
75 GRASMERE ROAD

DRAWING NAME: EXISTING SECTION B-B

DRAWING STATUS:
PLANNING

DRAWING NUMBER: 2204.010
REVISION:

DATE: OCTOBER 2022
SCALE: 1:50 @ A3