



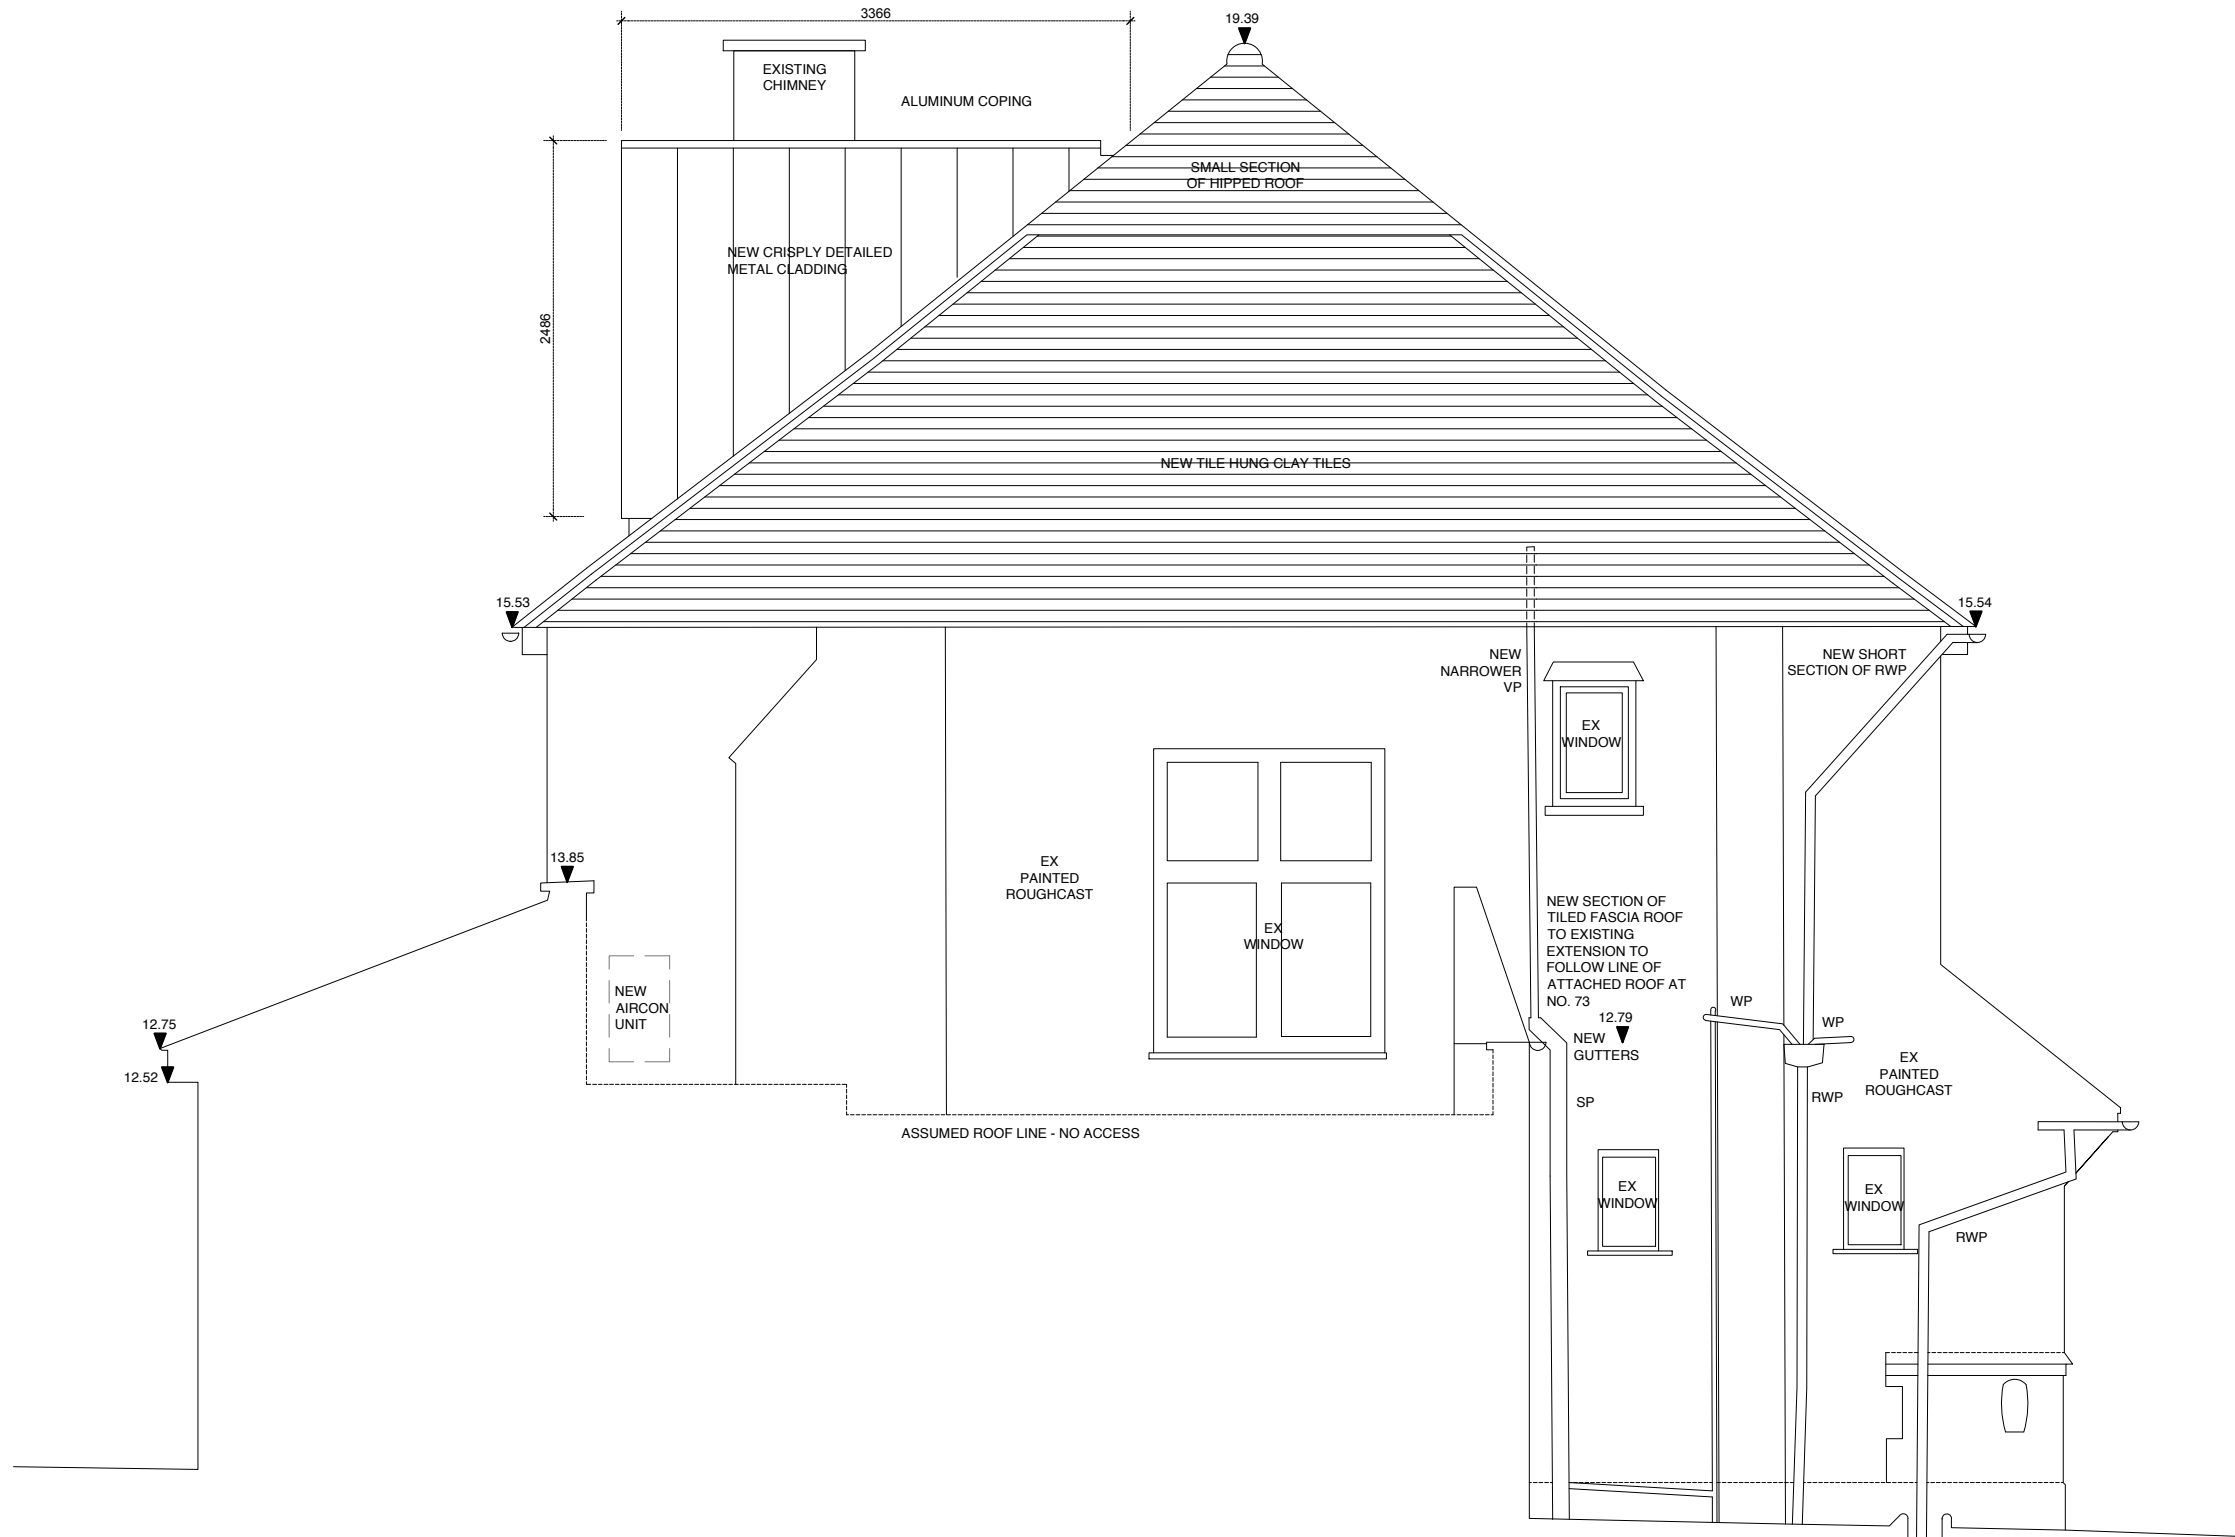

8.00m above Arbitrary Datum

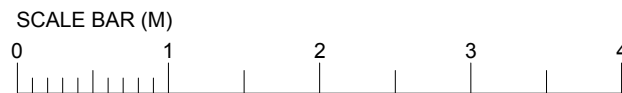

ZMINKOWSKA DE BOISE ARCHITECTS	
PROJECT NAME:	75 GRASMERE ROAD
DRAWING NAME:	PROPOSED SIDE ELEVATION
DRAWING STATUS:	PLANNING
DRAWING NUMBER:	2204.207
DATE:	OCTOBER 2022
REVISION:	
SCALE:	1:50 @ A3