
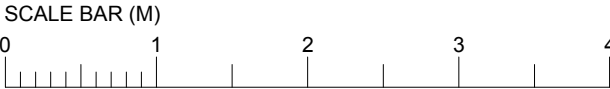
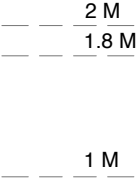


NO. 73
GRASMERE ROAD

NO. 77
GRASMERE ROAD

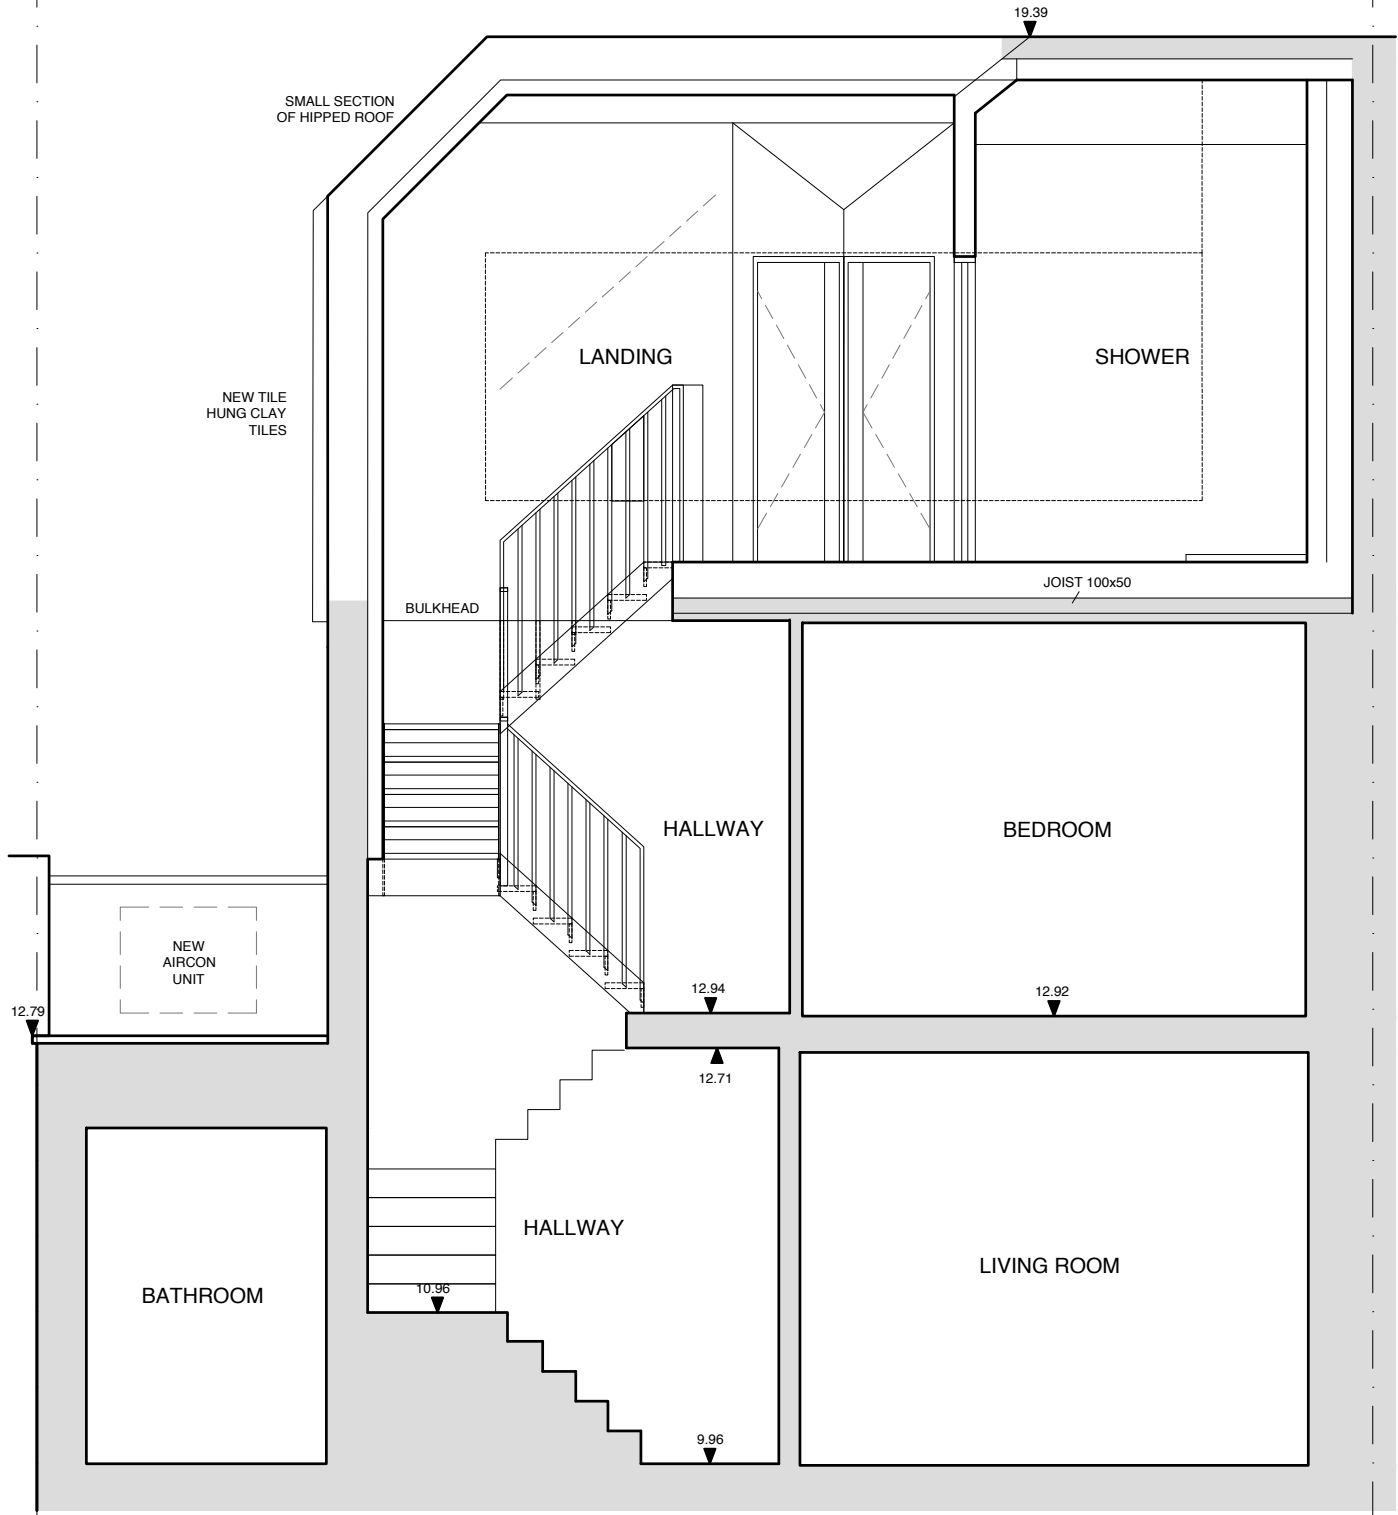

ZMINKOWSKA DE BOISE ARCHITECTS

PROJECT NAME:
75 GRASMERE ROAD

DRAWING NAME: PROPOSED SECTION A-A

DRAWING STATUS:
PLANNING

DRAWING NUMBER:
2204.209

REVISION:

DATE:
OCTOBER 2022

SCALE:
1:50 @ A3

STAIRCASE OPTION 1

8.00m Above Arbitrary Datum