




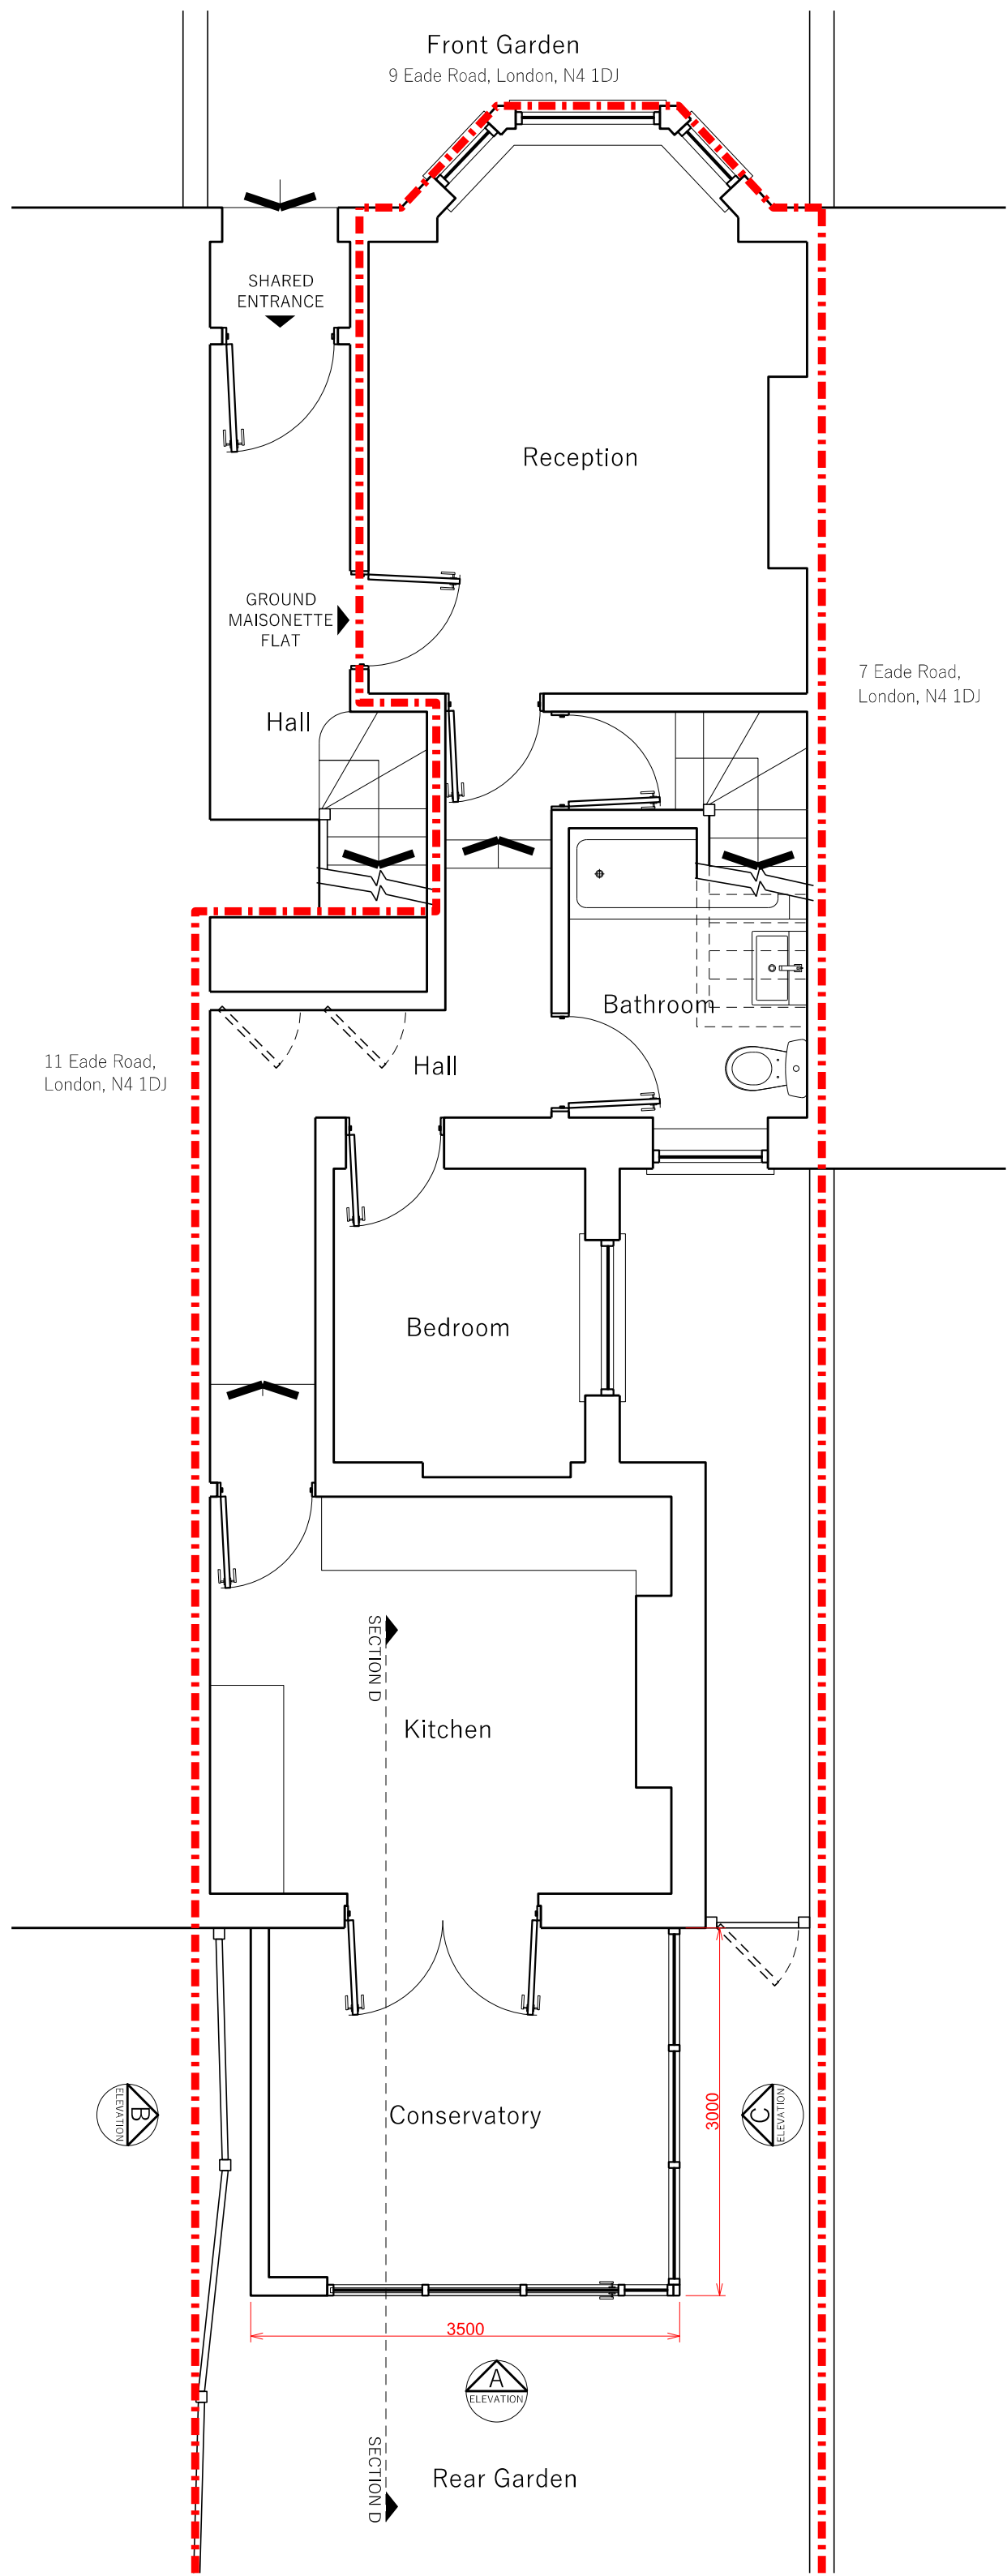


Proposed Ground Floor Plan

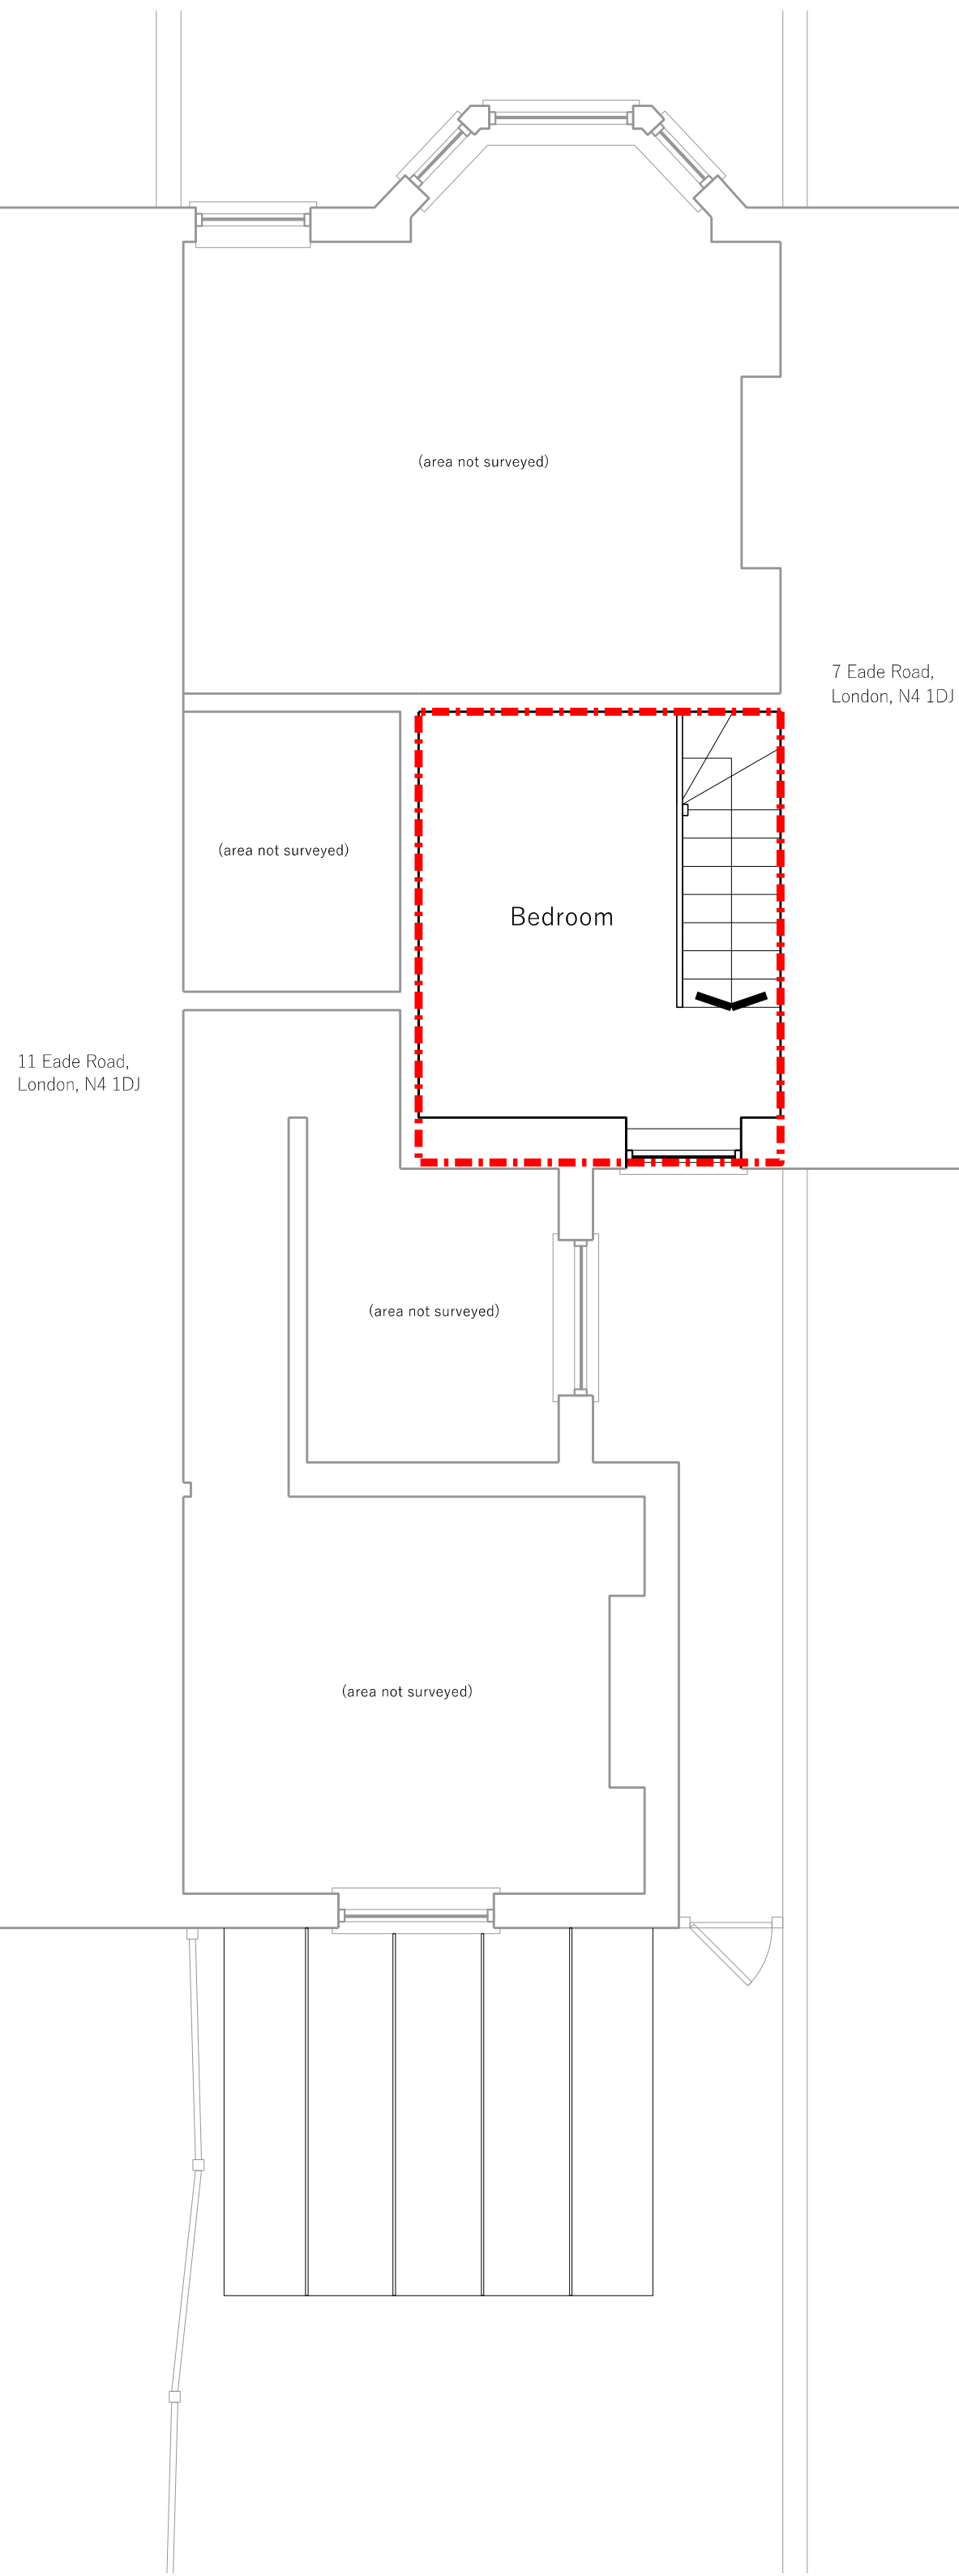


Proposed First Floor Plan (Roof Plan)

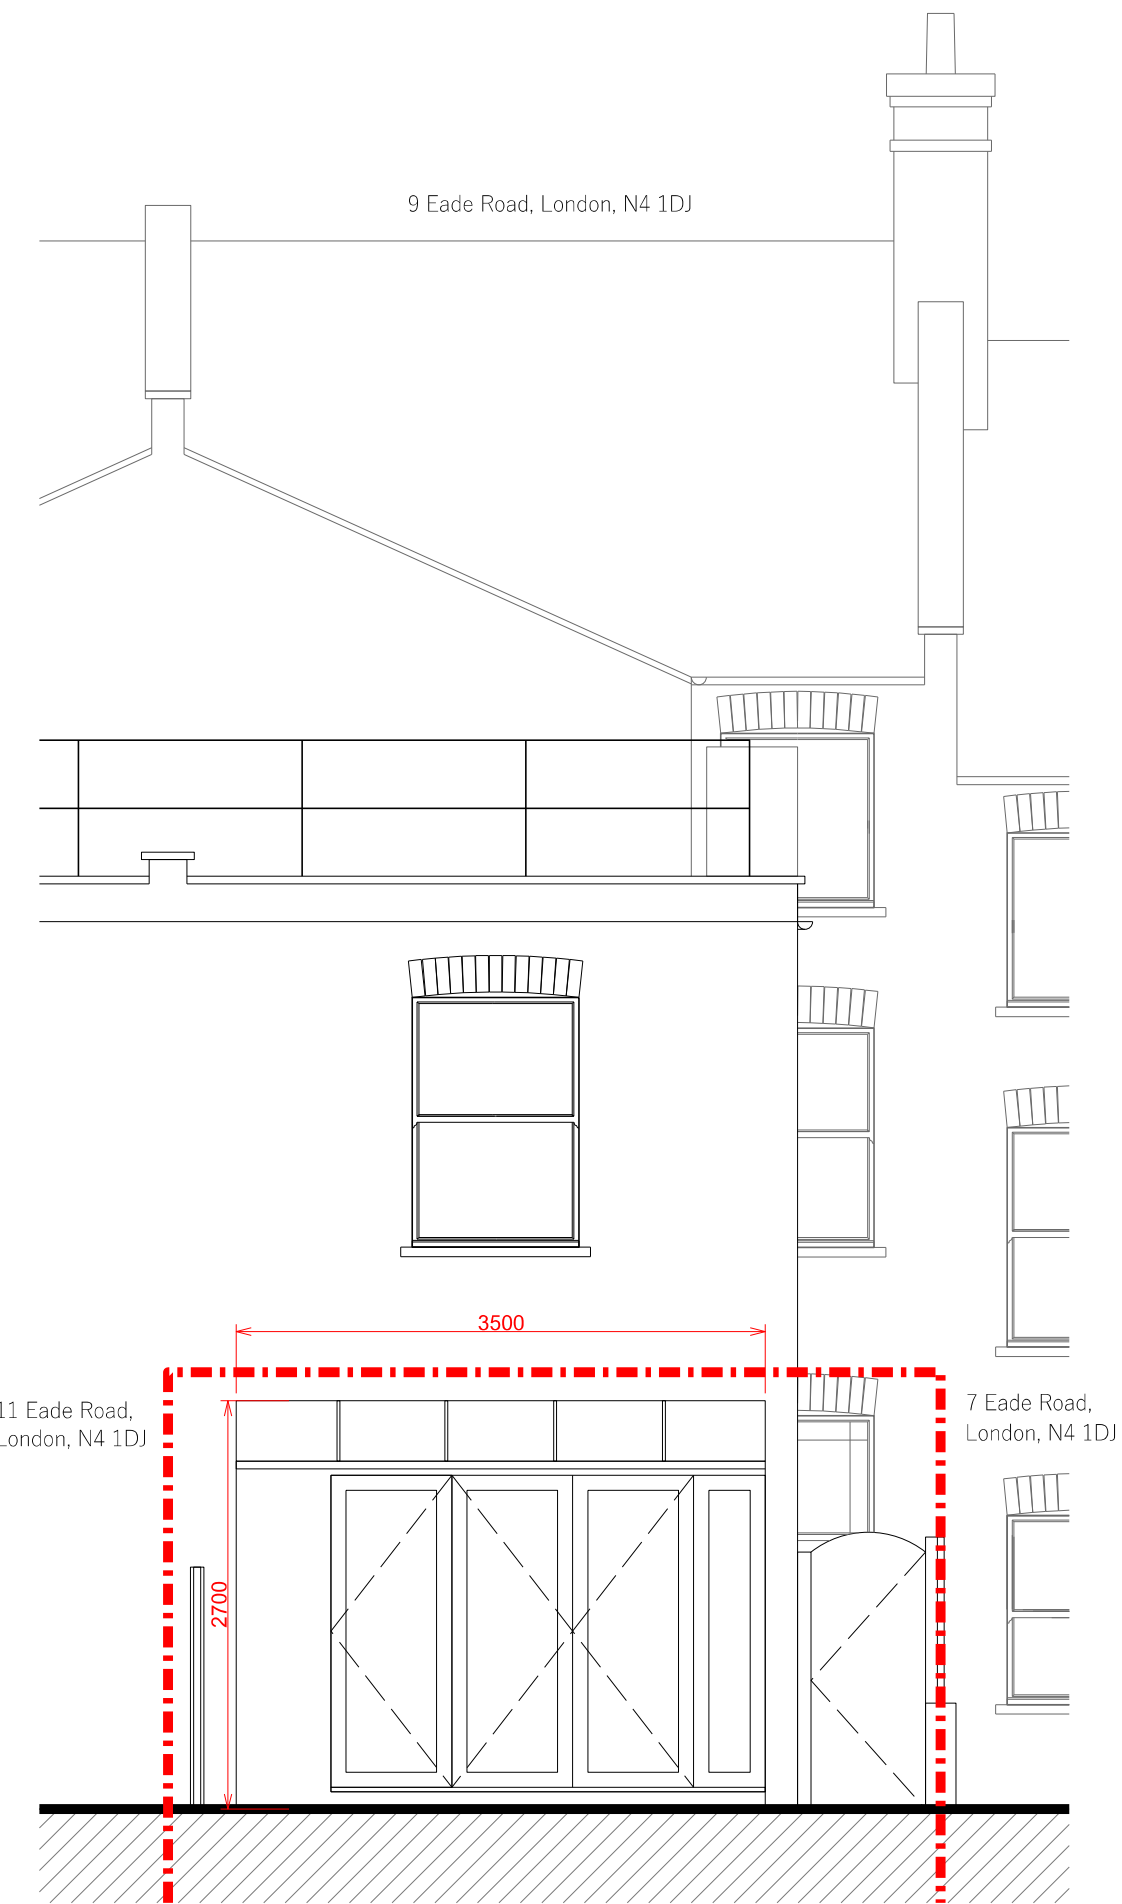


Proposed Rear Elevation (A)

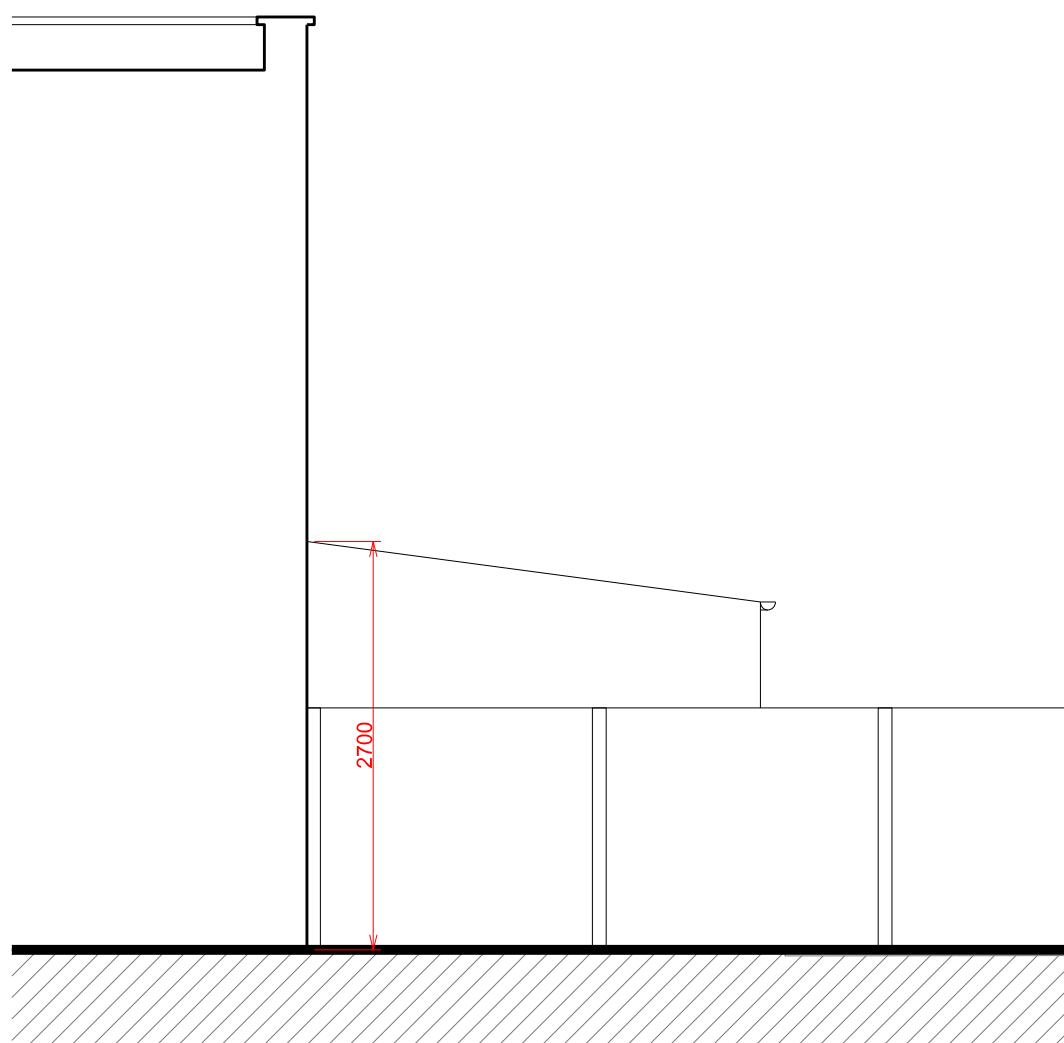

Proposed Side Elevation (B)

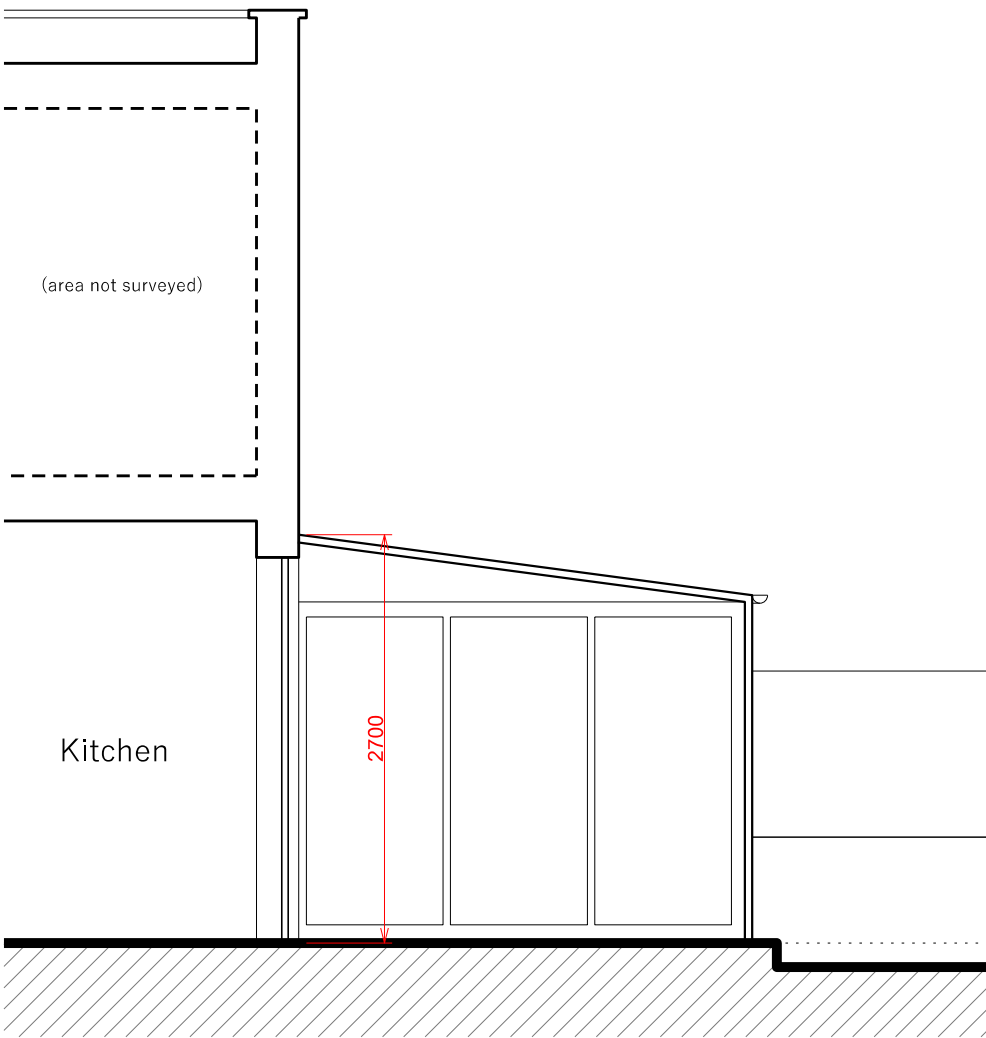

Proposed Section (D-D)

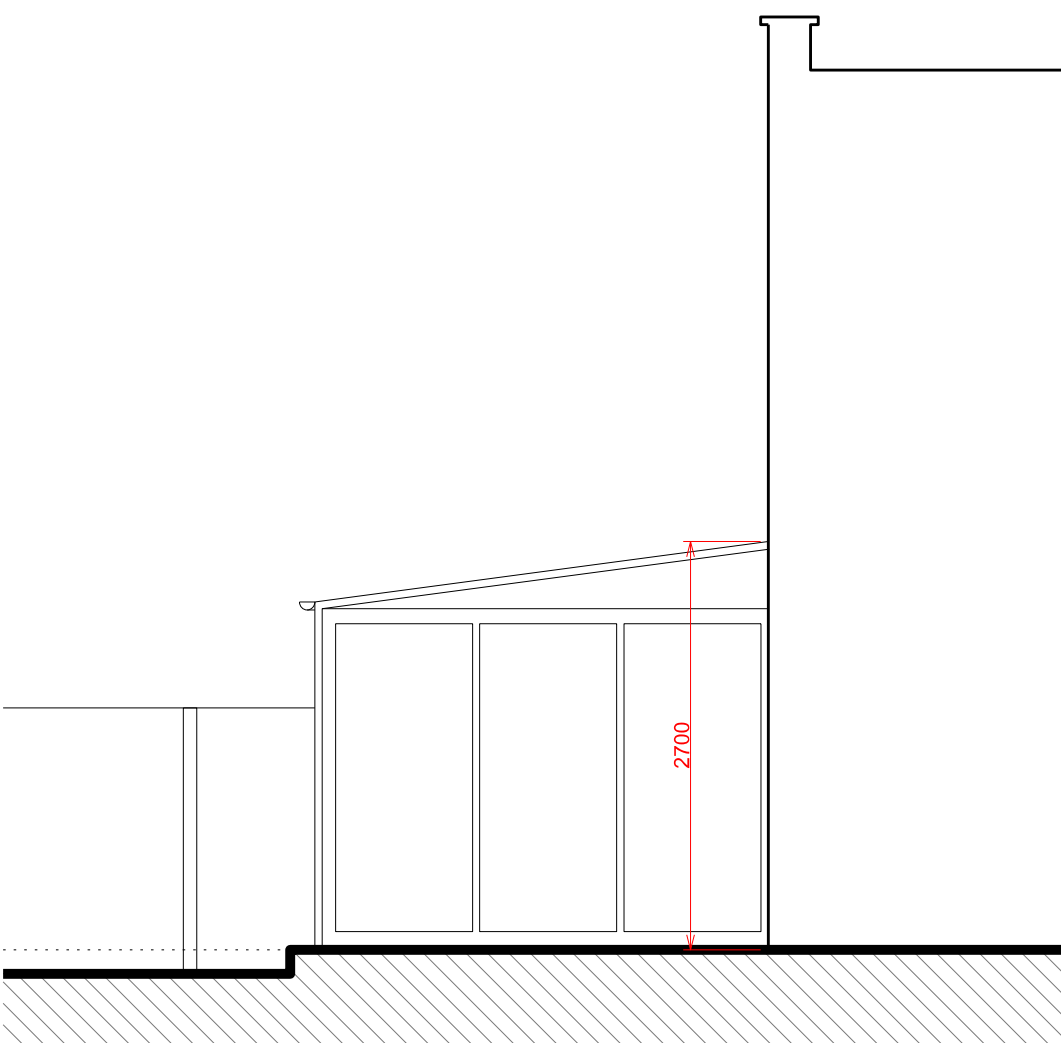

Proposed Side Elevation (C)

| Revision | Date       | Notes       |
|----------|------------|-------------|
| A        | 23.11.2022 | FIRST ISSUE |
|          |            |             |
|          |            |             |
| General Notes   |
|---|
| This drawing should be read in conjunction with all other Crafted Architecture & Planning Ltd (CAP's) drawings and accompanying written information. |
| Any discrepancies in the drawn or written information to be reported to Crafted Architecture & Planning Ltd (CAP) without delay.                     |
| It is the contractor's responsibility to ensure that all built works are constructed in line with the latest UK Building Regulations.                |
| [This is not a construction issue drawing]   |

| Legend                                |
|---------------------------------------|
| Applicant's demise / boundary line    |
| North Point                           |
| <b>Scale</b><br>1:50 @ A1, 1:100 @ A3 |
|                                       |