


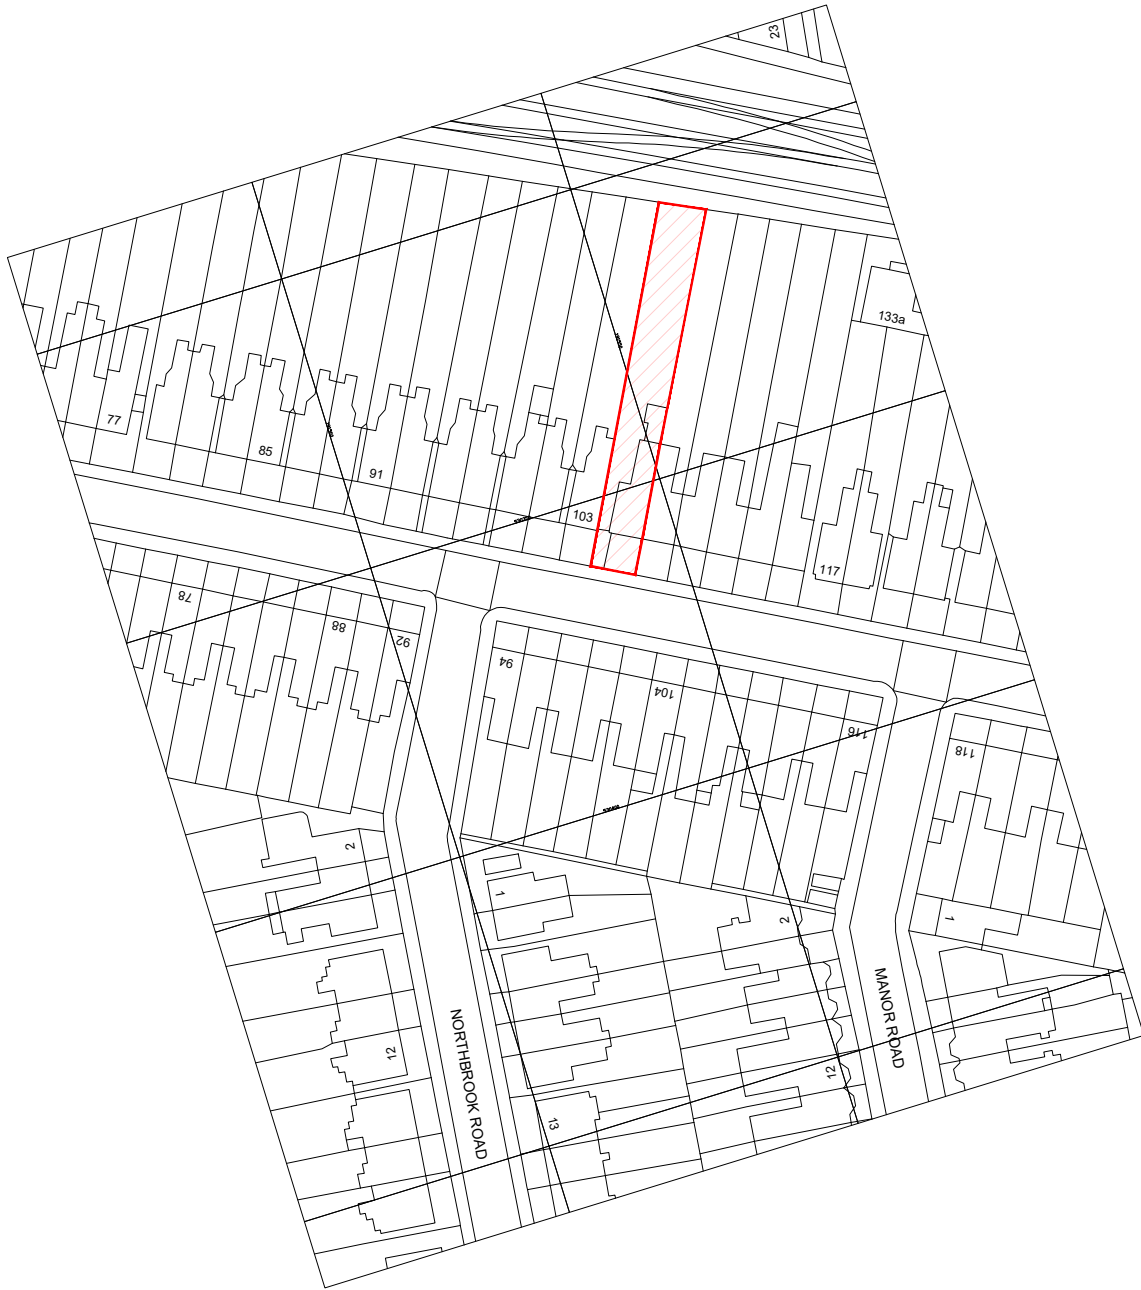

0 5 10 50
1:1250@A4

Project : 105 Whittington Road London N22 8YR

Scale : 1:1250@A4

Dwg No : SLP-100

Date : Feb 2017

Rev :

Drawing : Site Location Plan

gtassociates

49 cedar rise southgate london n14 5nj : tel 020 8361 7744 : e-mail info@gtassocs.com
© gt associates - all rights reserved including but not limited to the copyright designs and patents act 1988