



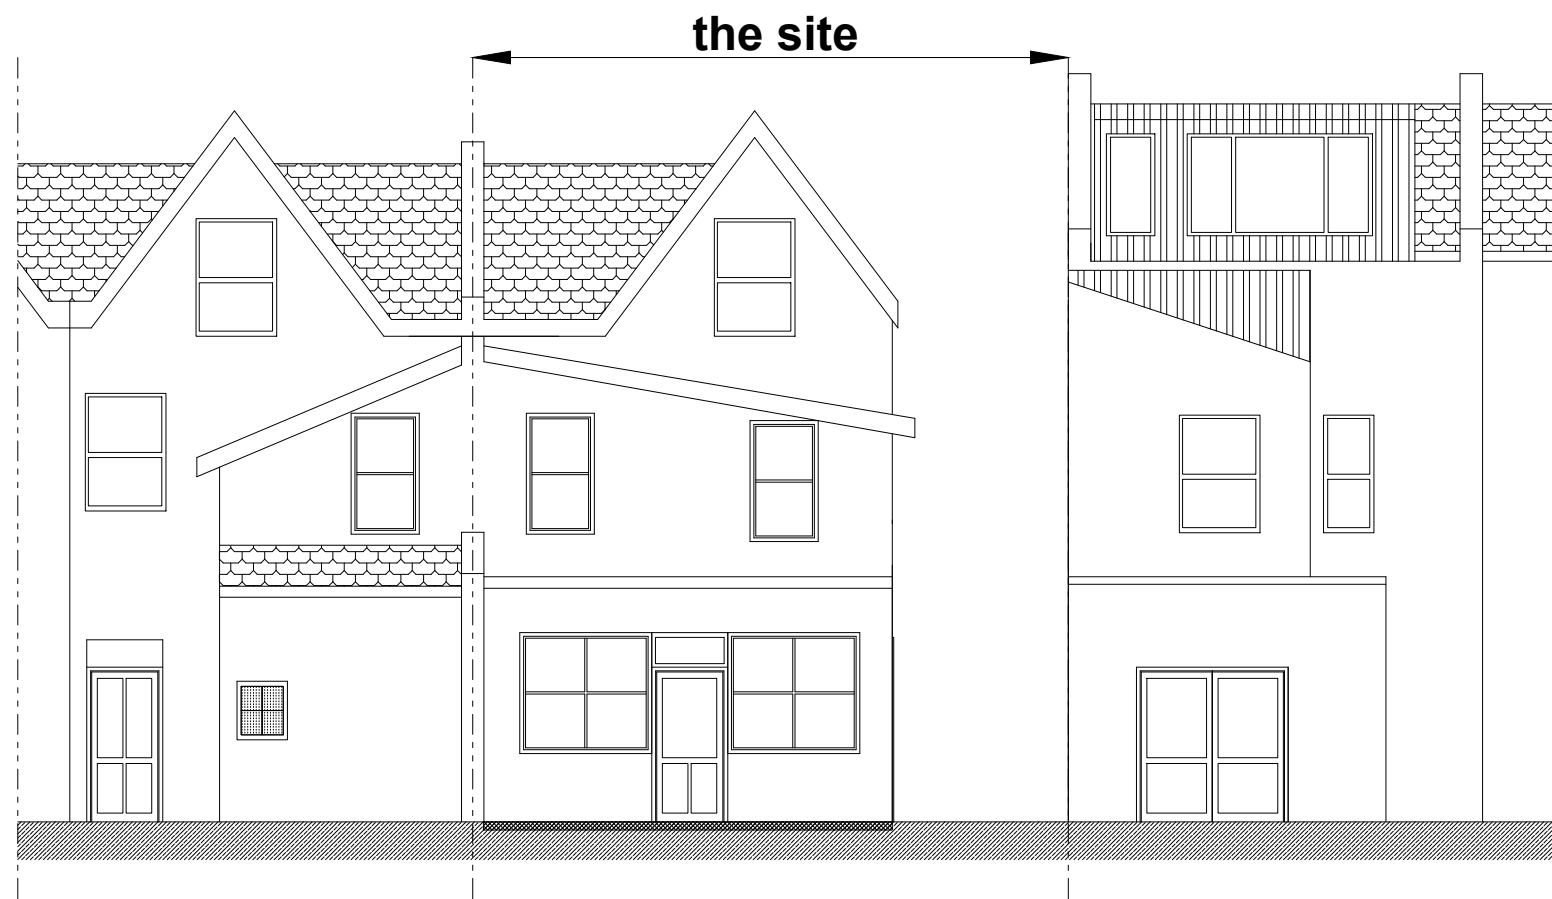



EXISTING ELEVATION 3

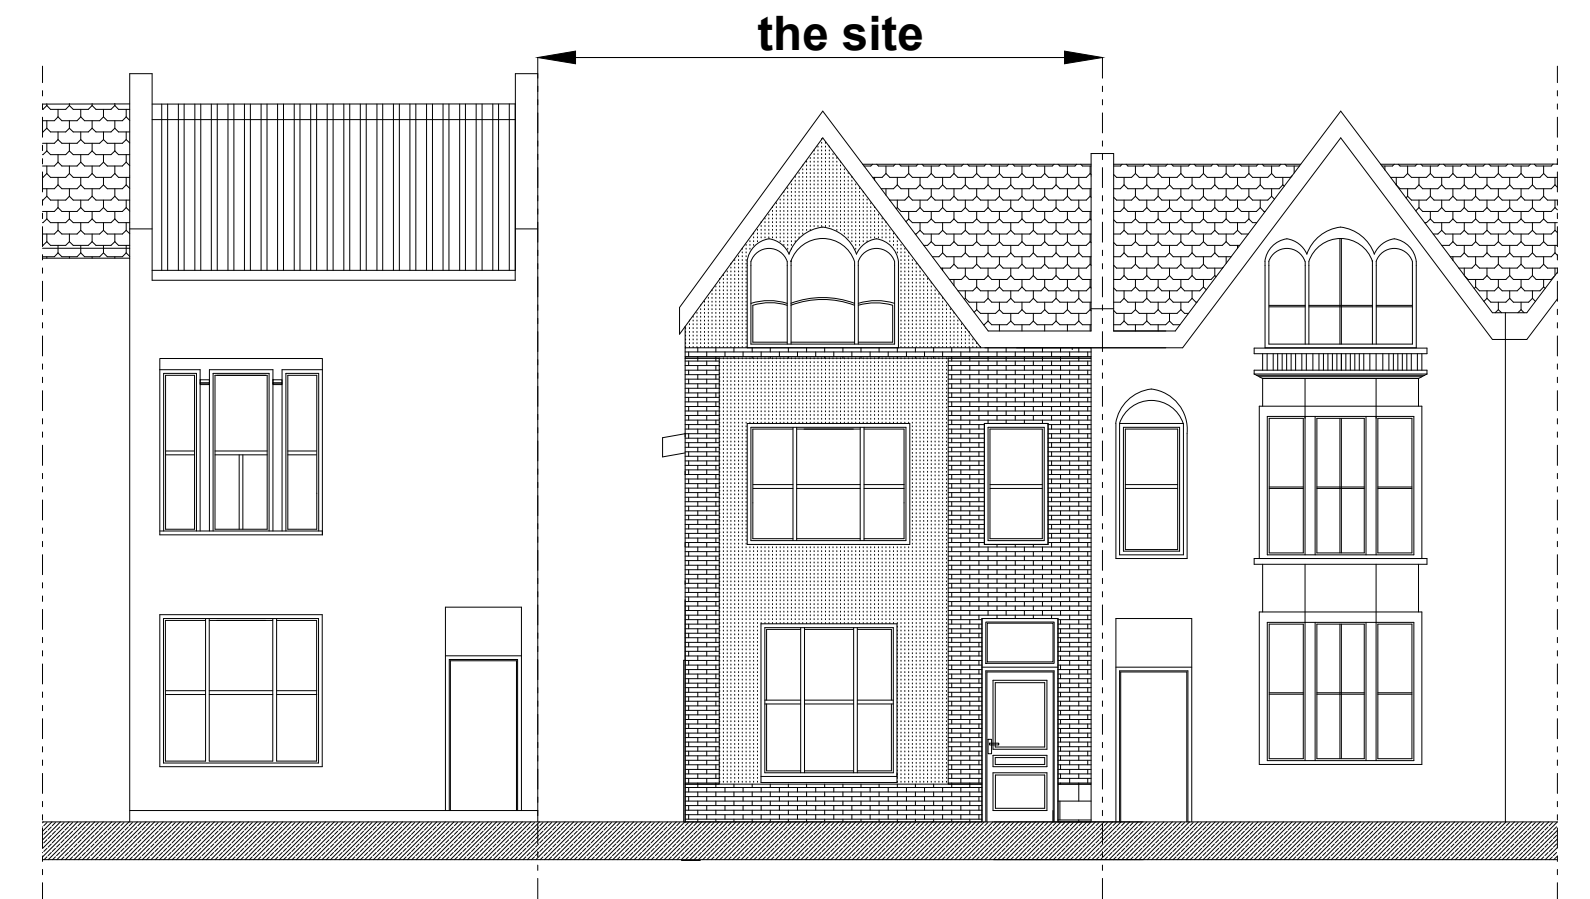


EXISTING ELEVATION 2




EXISTING ELEVATION 1

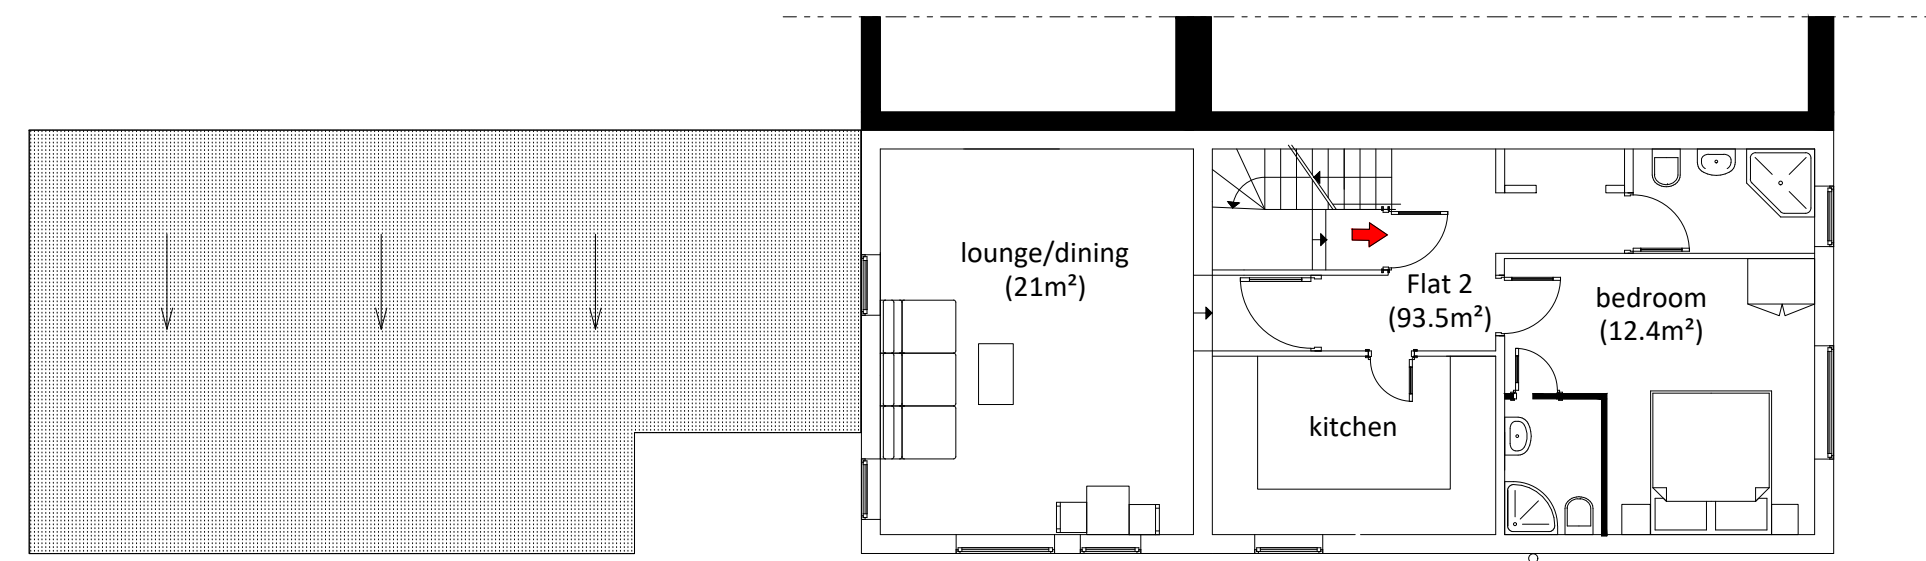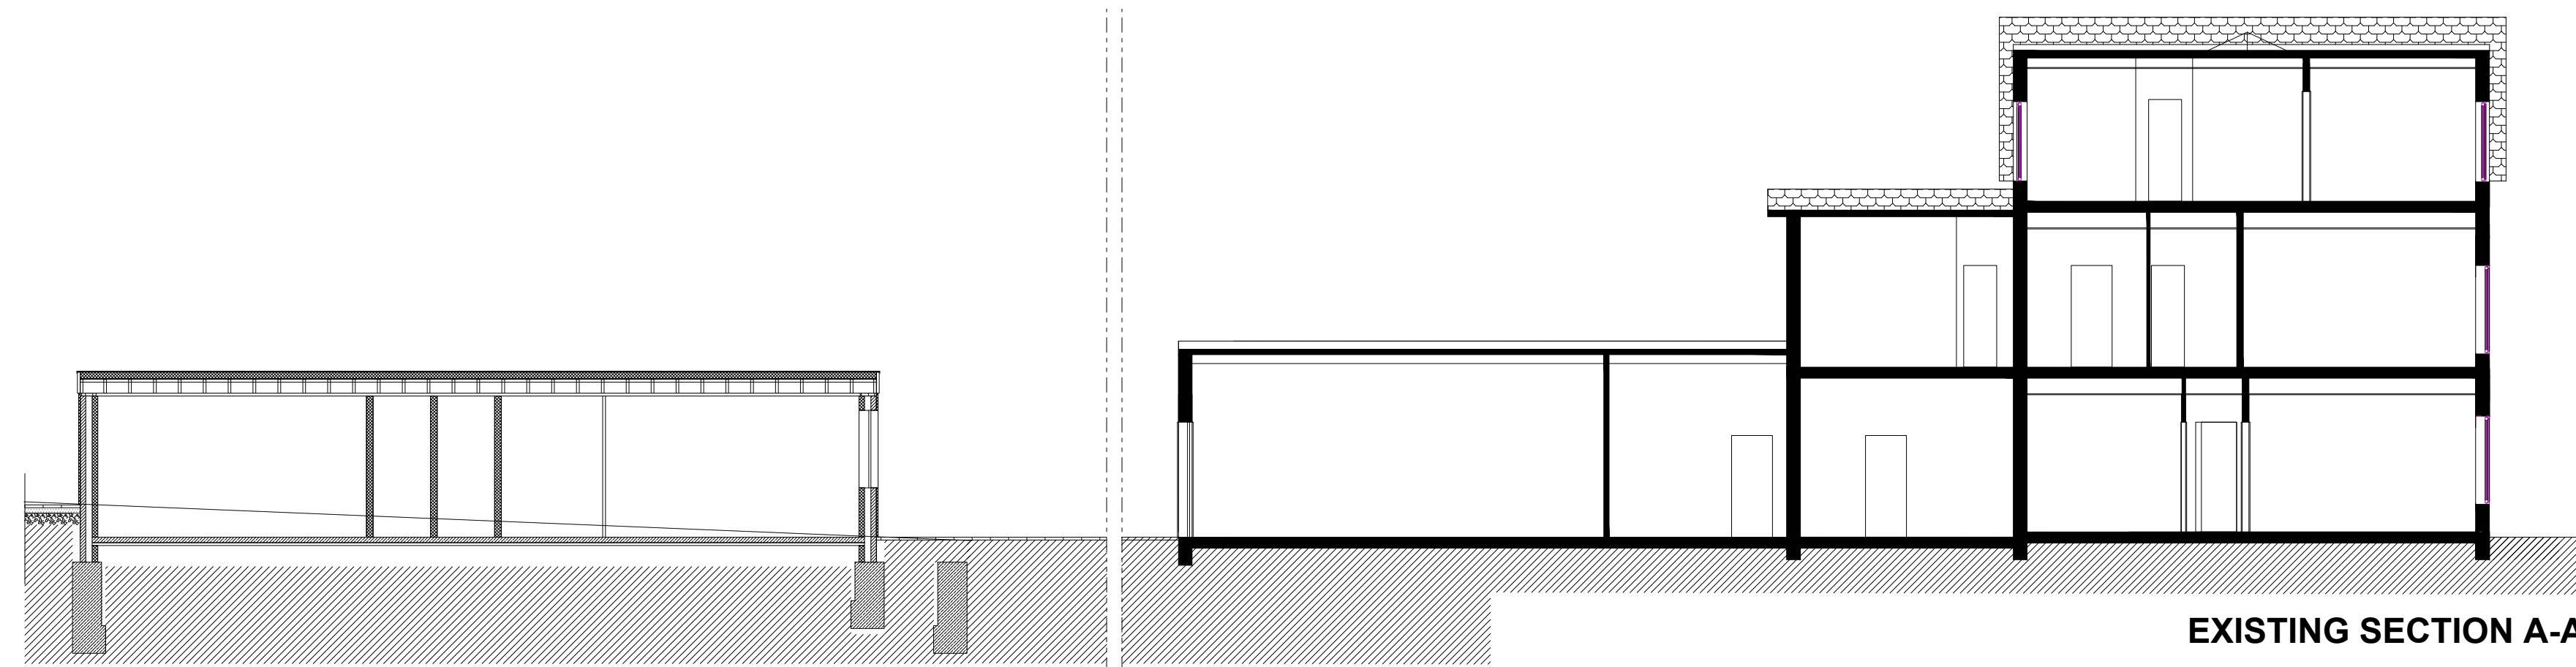

proposed first floor

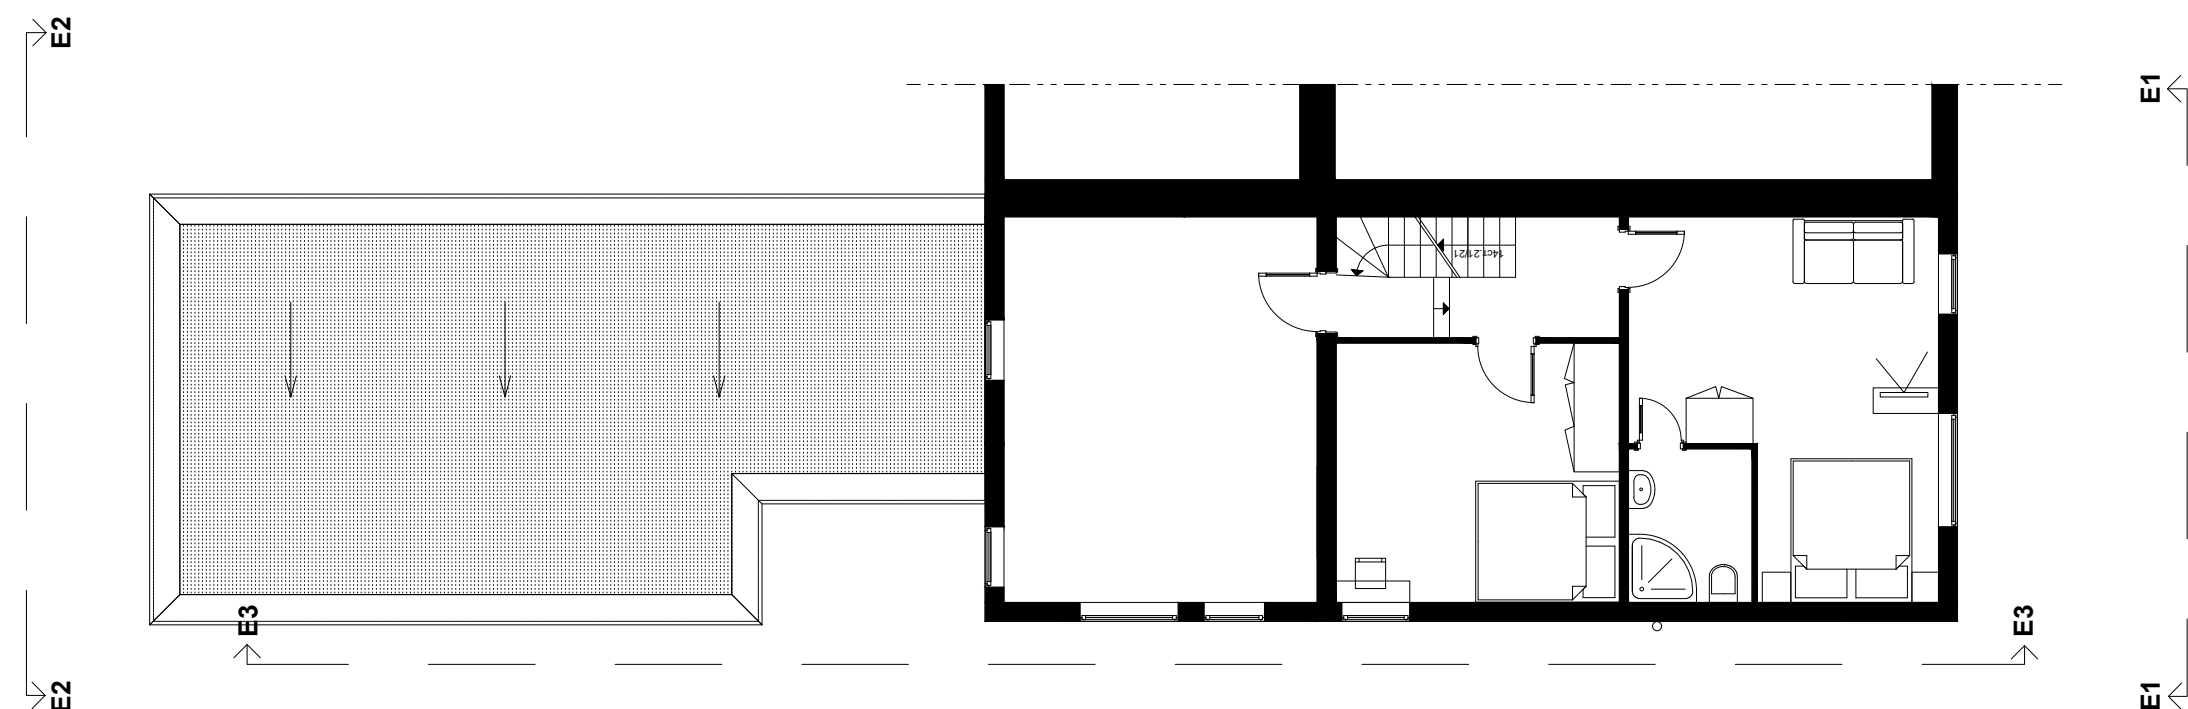

existing first floor

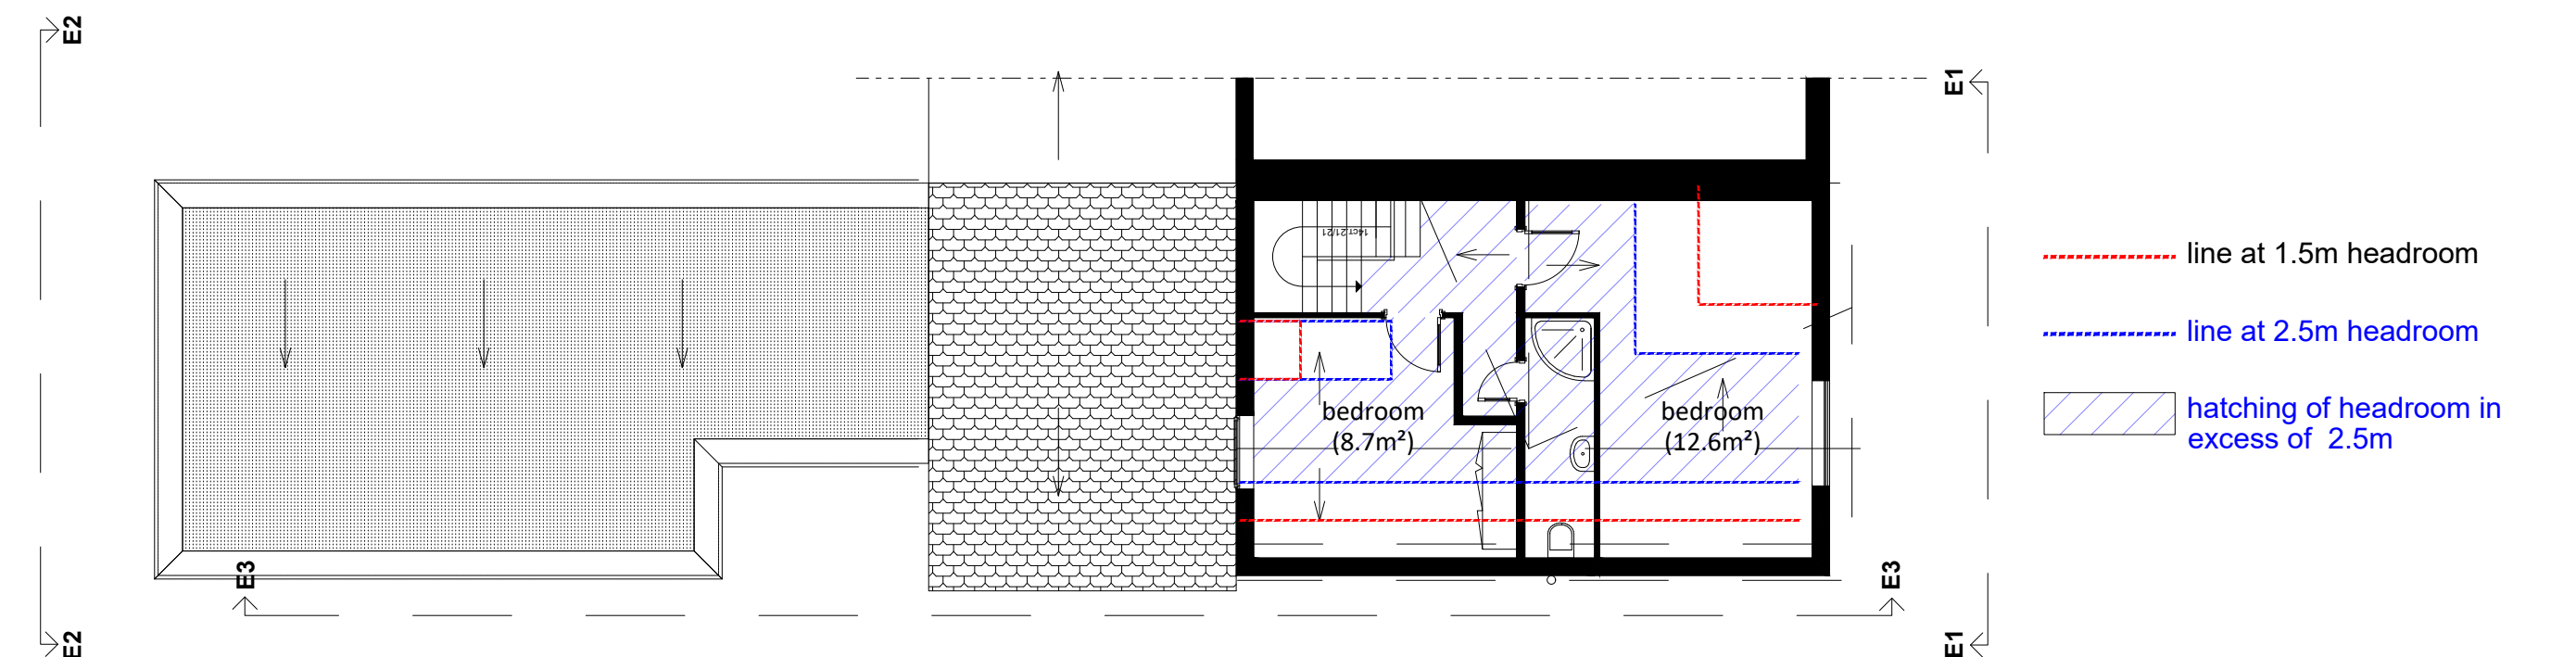

existing loft floor

- line at 1.5m headroom
- line at 2.5m headroom
- hatching of headroom in excess of 2.5m