




EXISTING ELEVATION 4

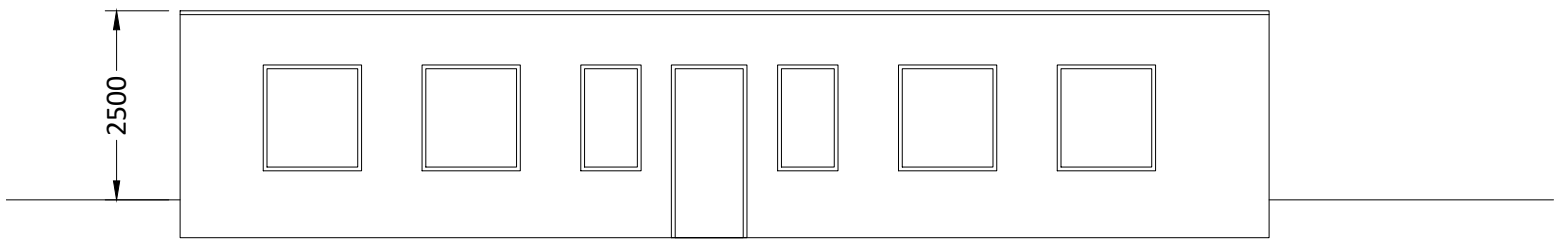


EXISTING ELEVATION 5

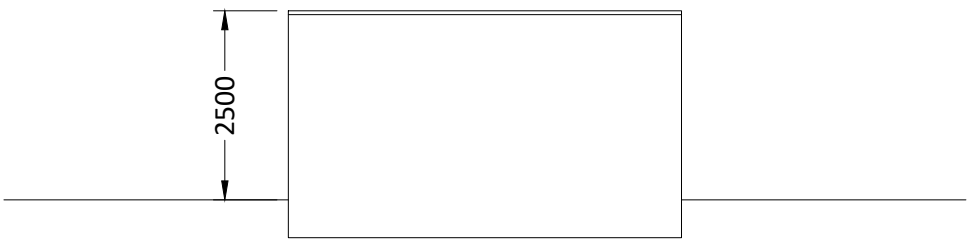

EXISTING ELEVATION 6

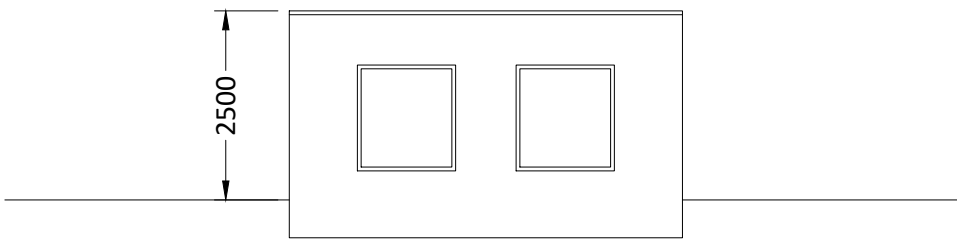

EXISTING ELEVATION 7

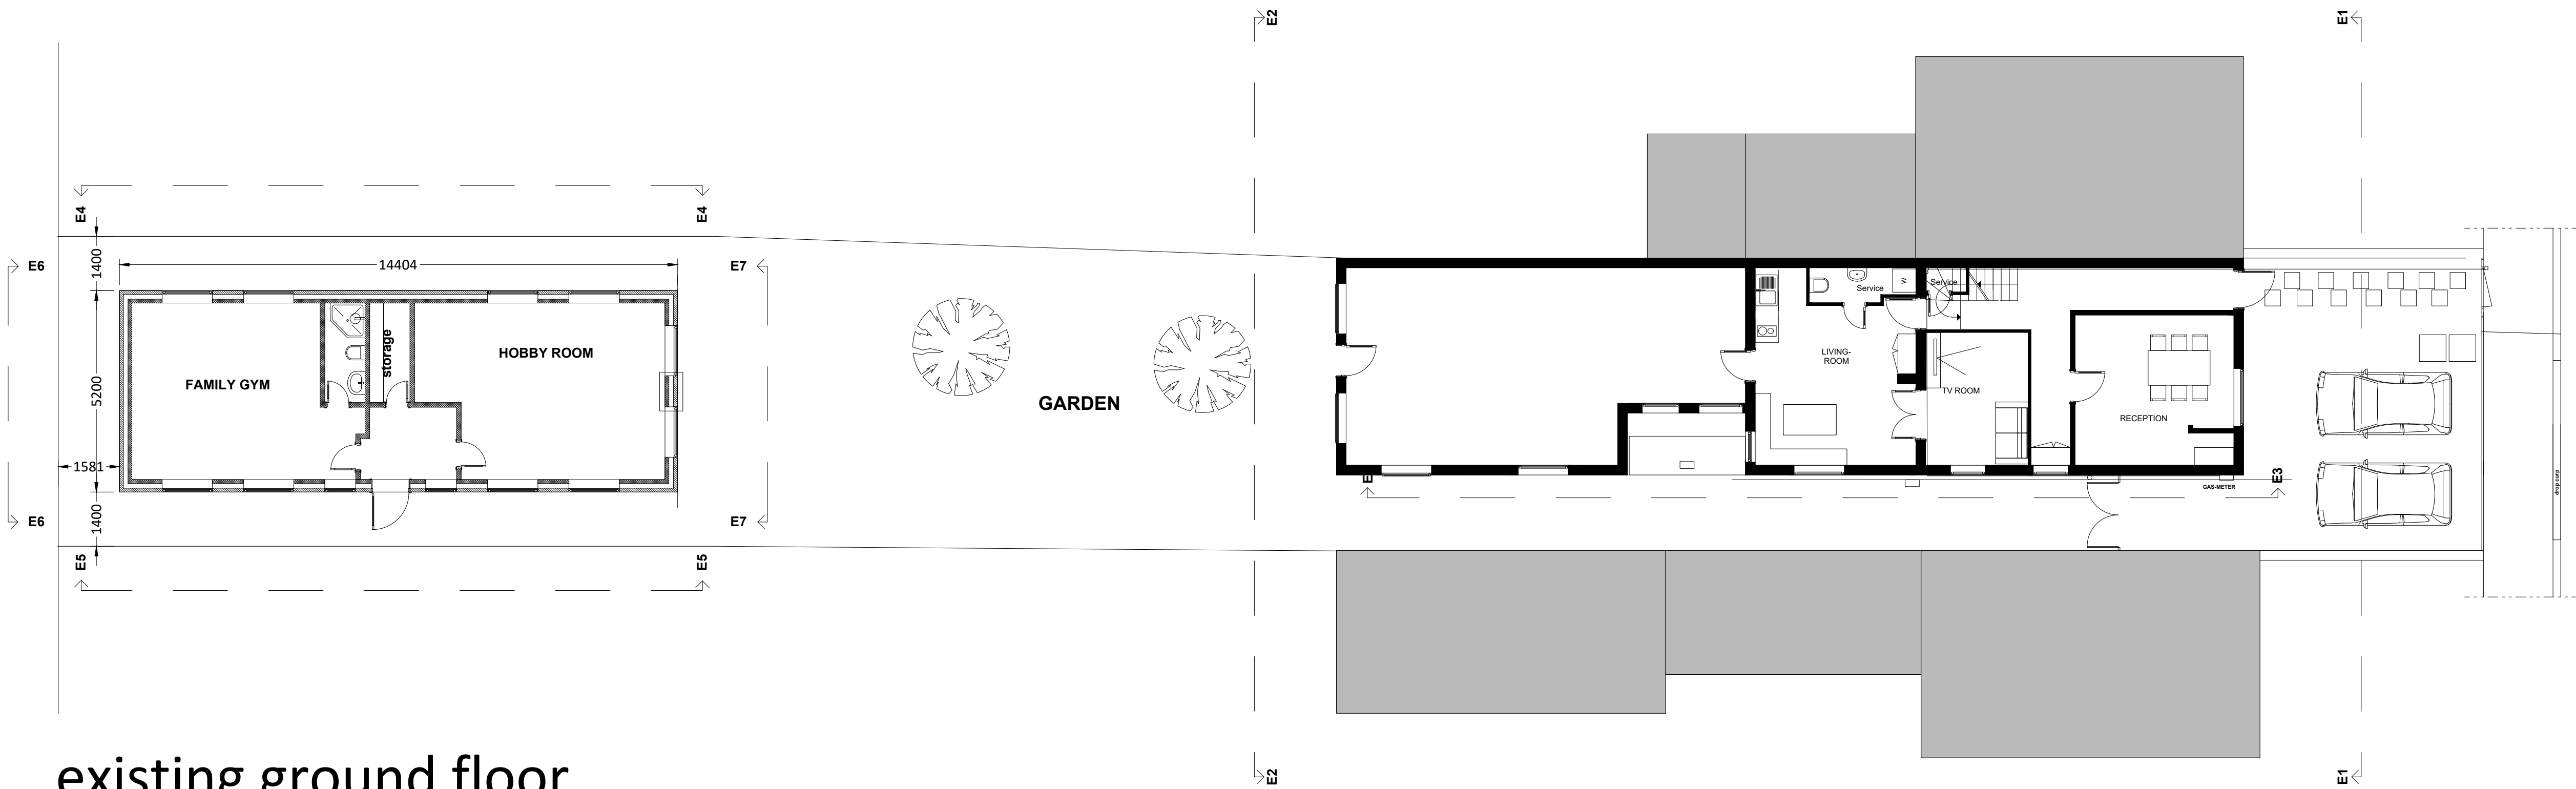

existing ground floor