


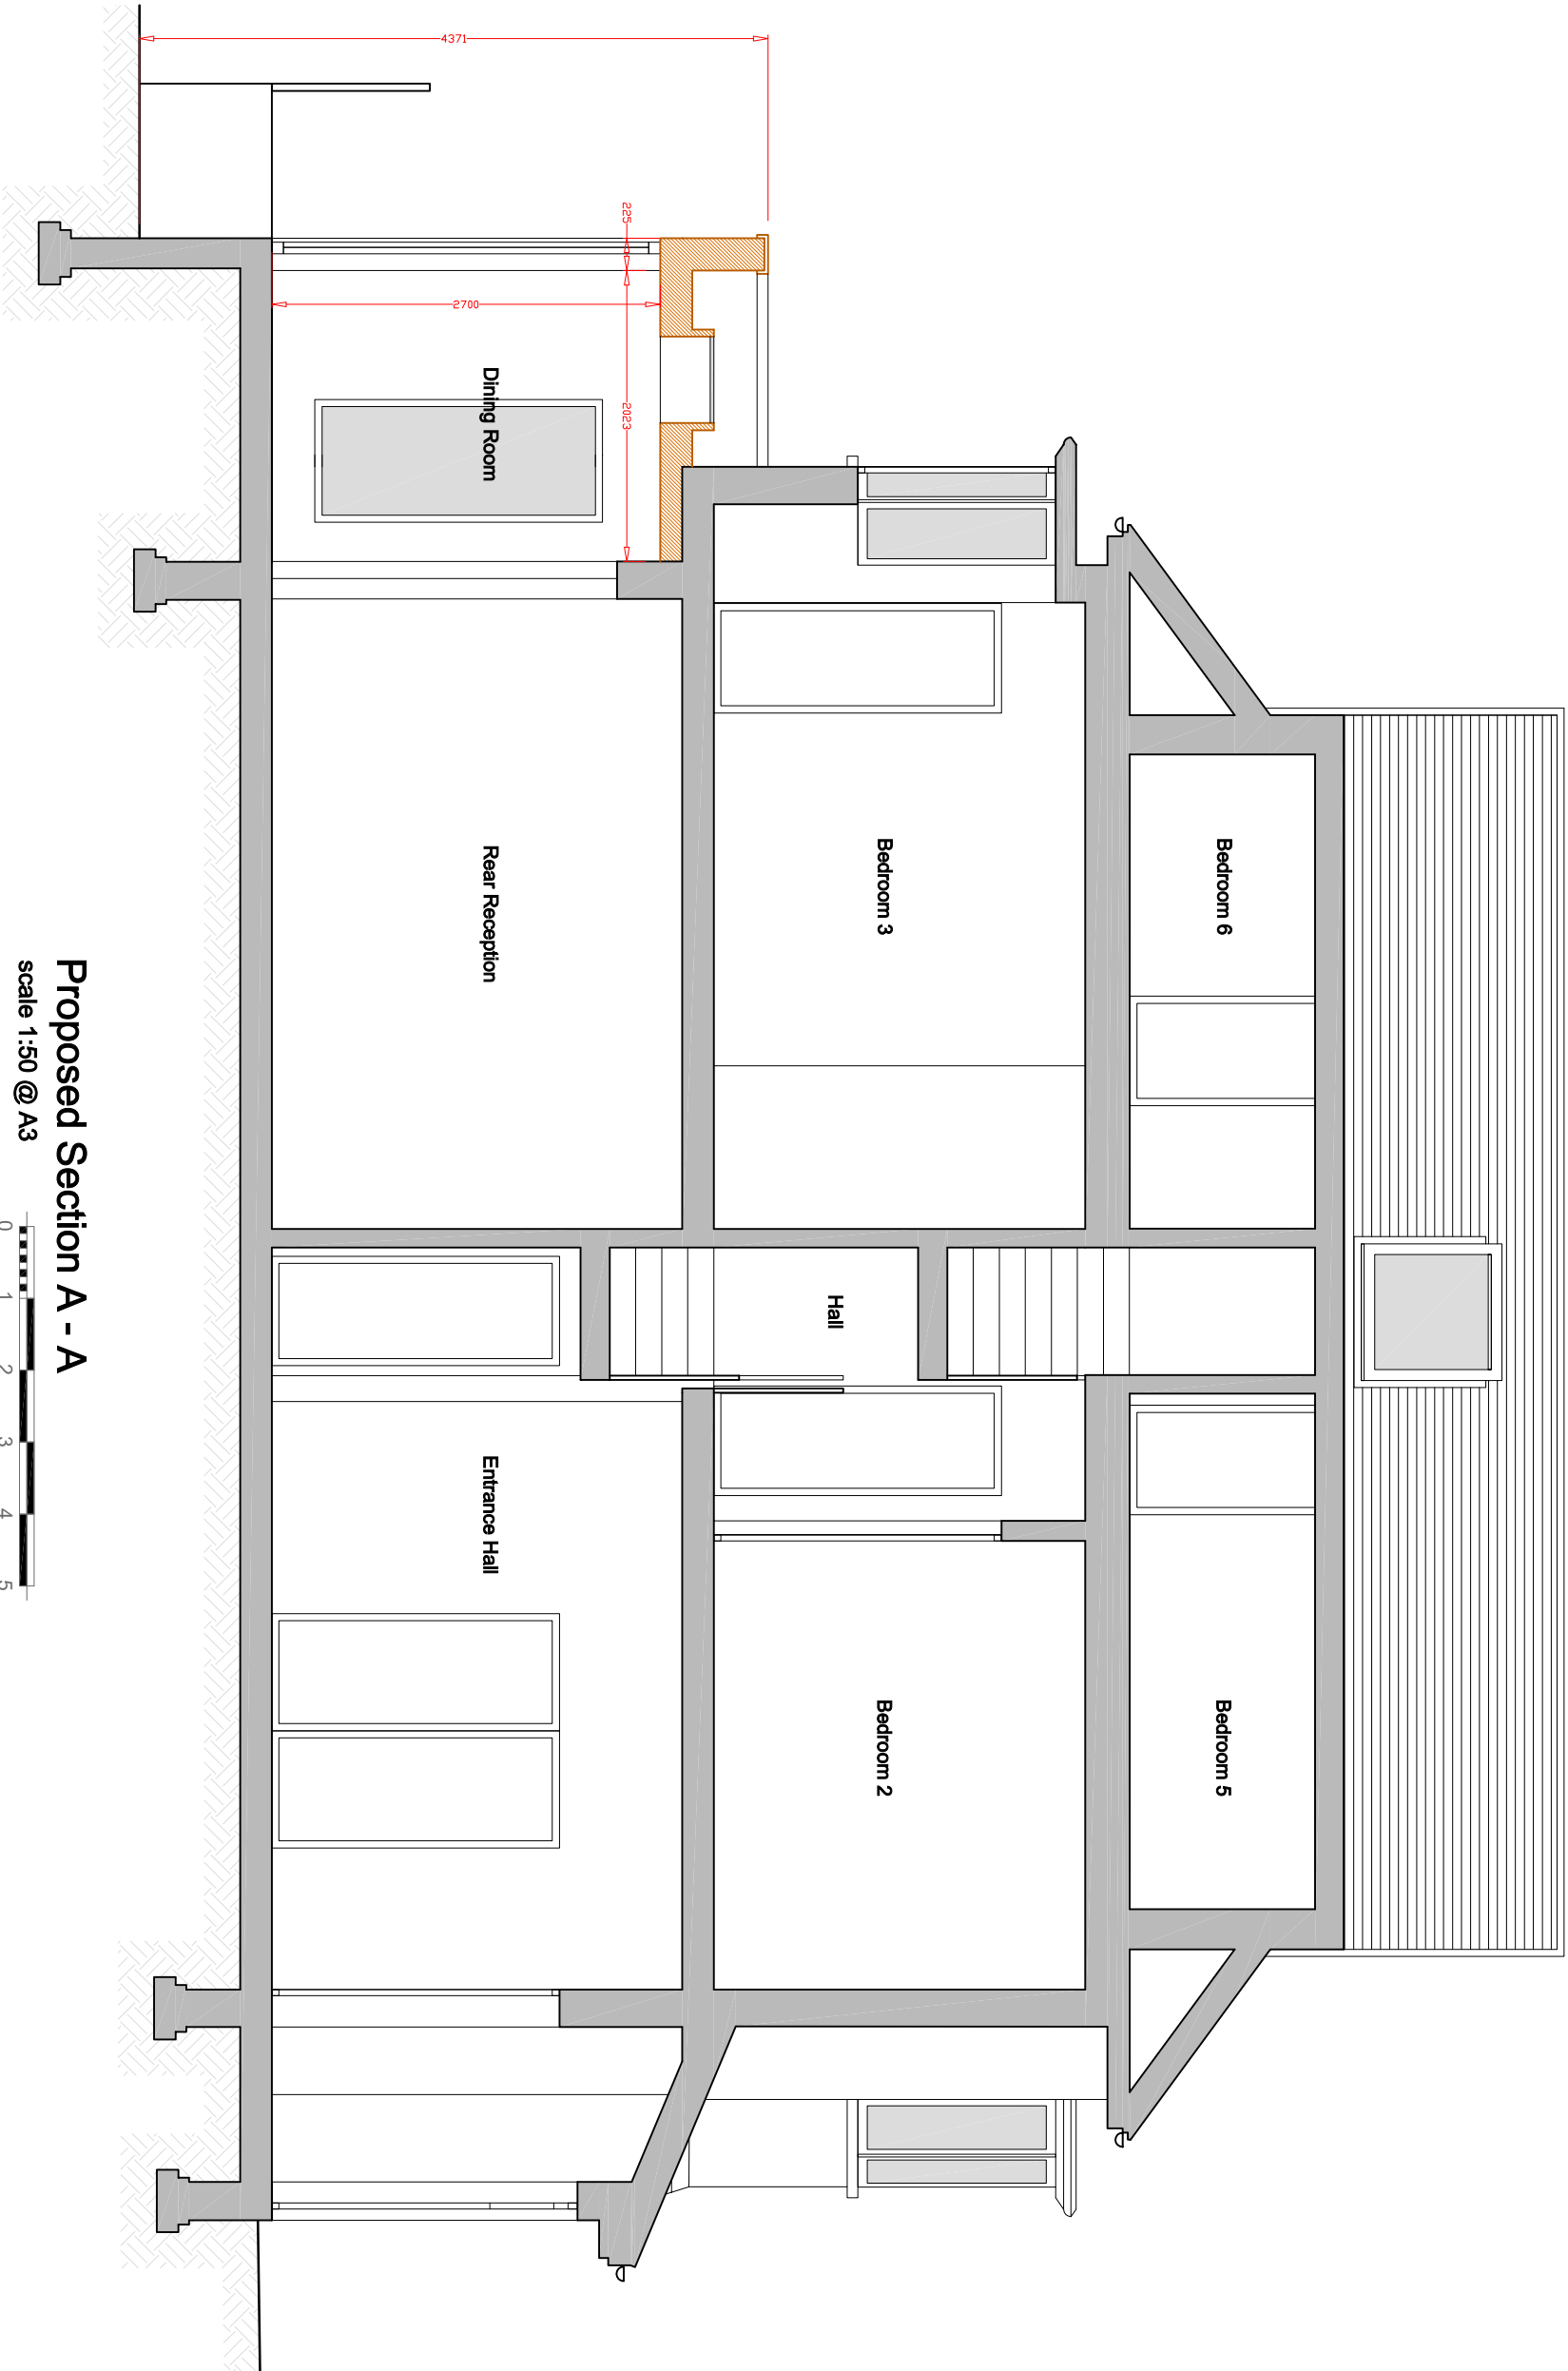

Proposed Section A - A

scale 1:50 @ A3



|                                                           |                        |          |
|-----------------------------------------------------------|------------------------|----------|
| CLIENT<br><b>Elaine Orchard</b>                           |                        |          |
| PROJECT<br><b>17 Vallance Road<br/>London<br/>N22 7UD</b> |                        |          |
| DRAWING NO.<br><b>WT10-2022-N22-PA-401</b>                |                        |          |
| DRAWING TITLE<br><b>Proposed Section A-A</b>              |                        |          |
| SCALE<br><b>1:50 @ A3</b>                                 | DATE<br><b>11/2022</b> | REVISION |
| STATUS<br><b>Planning Application Drawing</b>             |                        |          |