
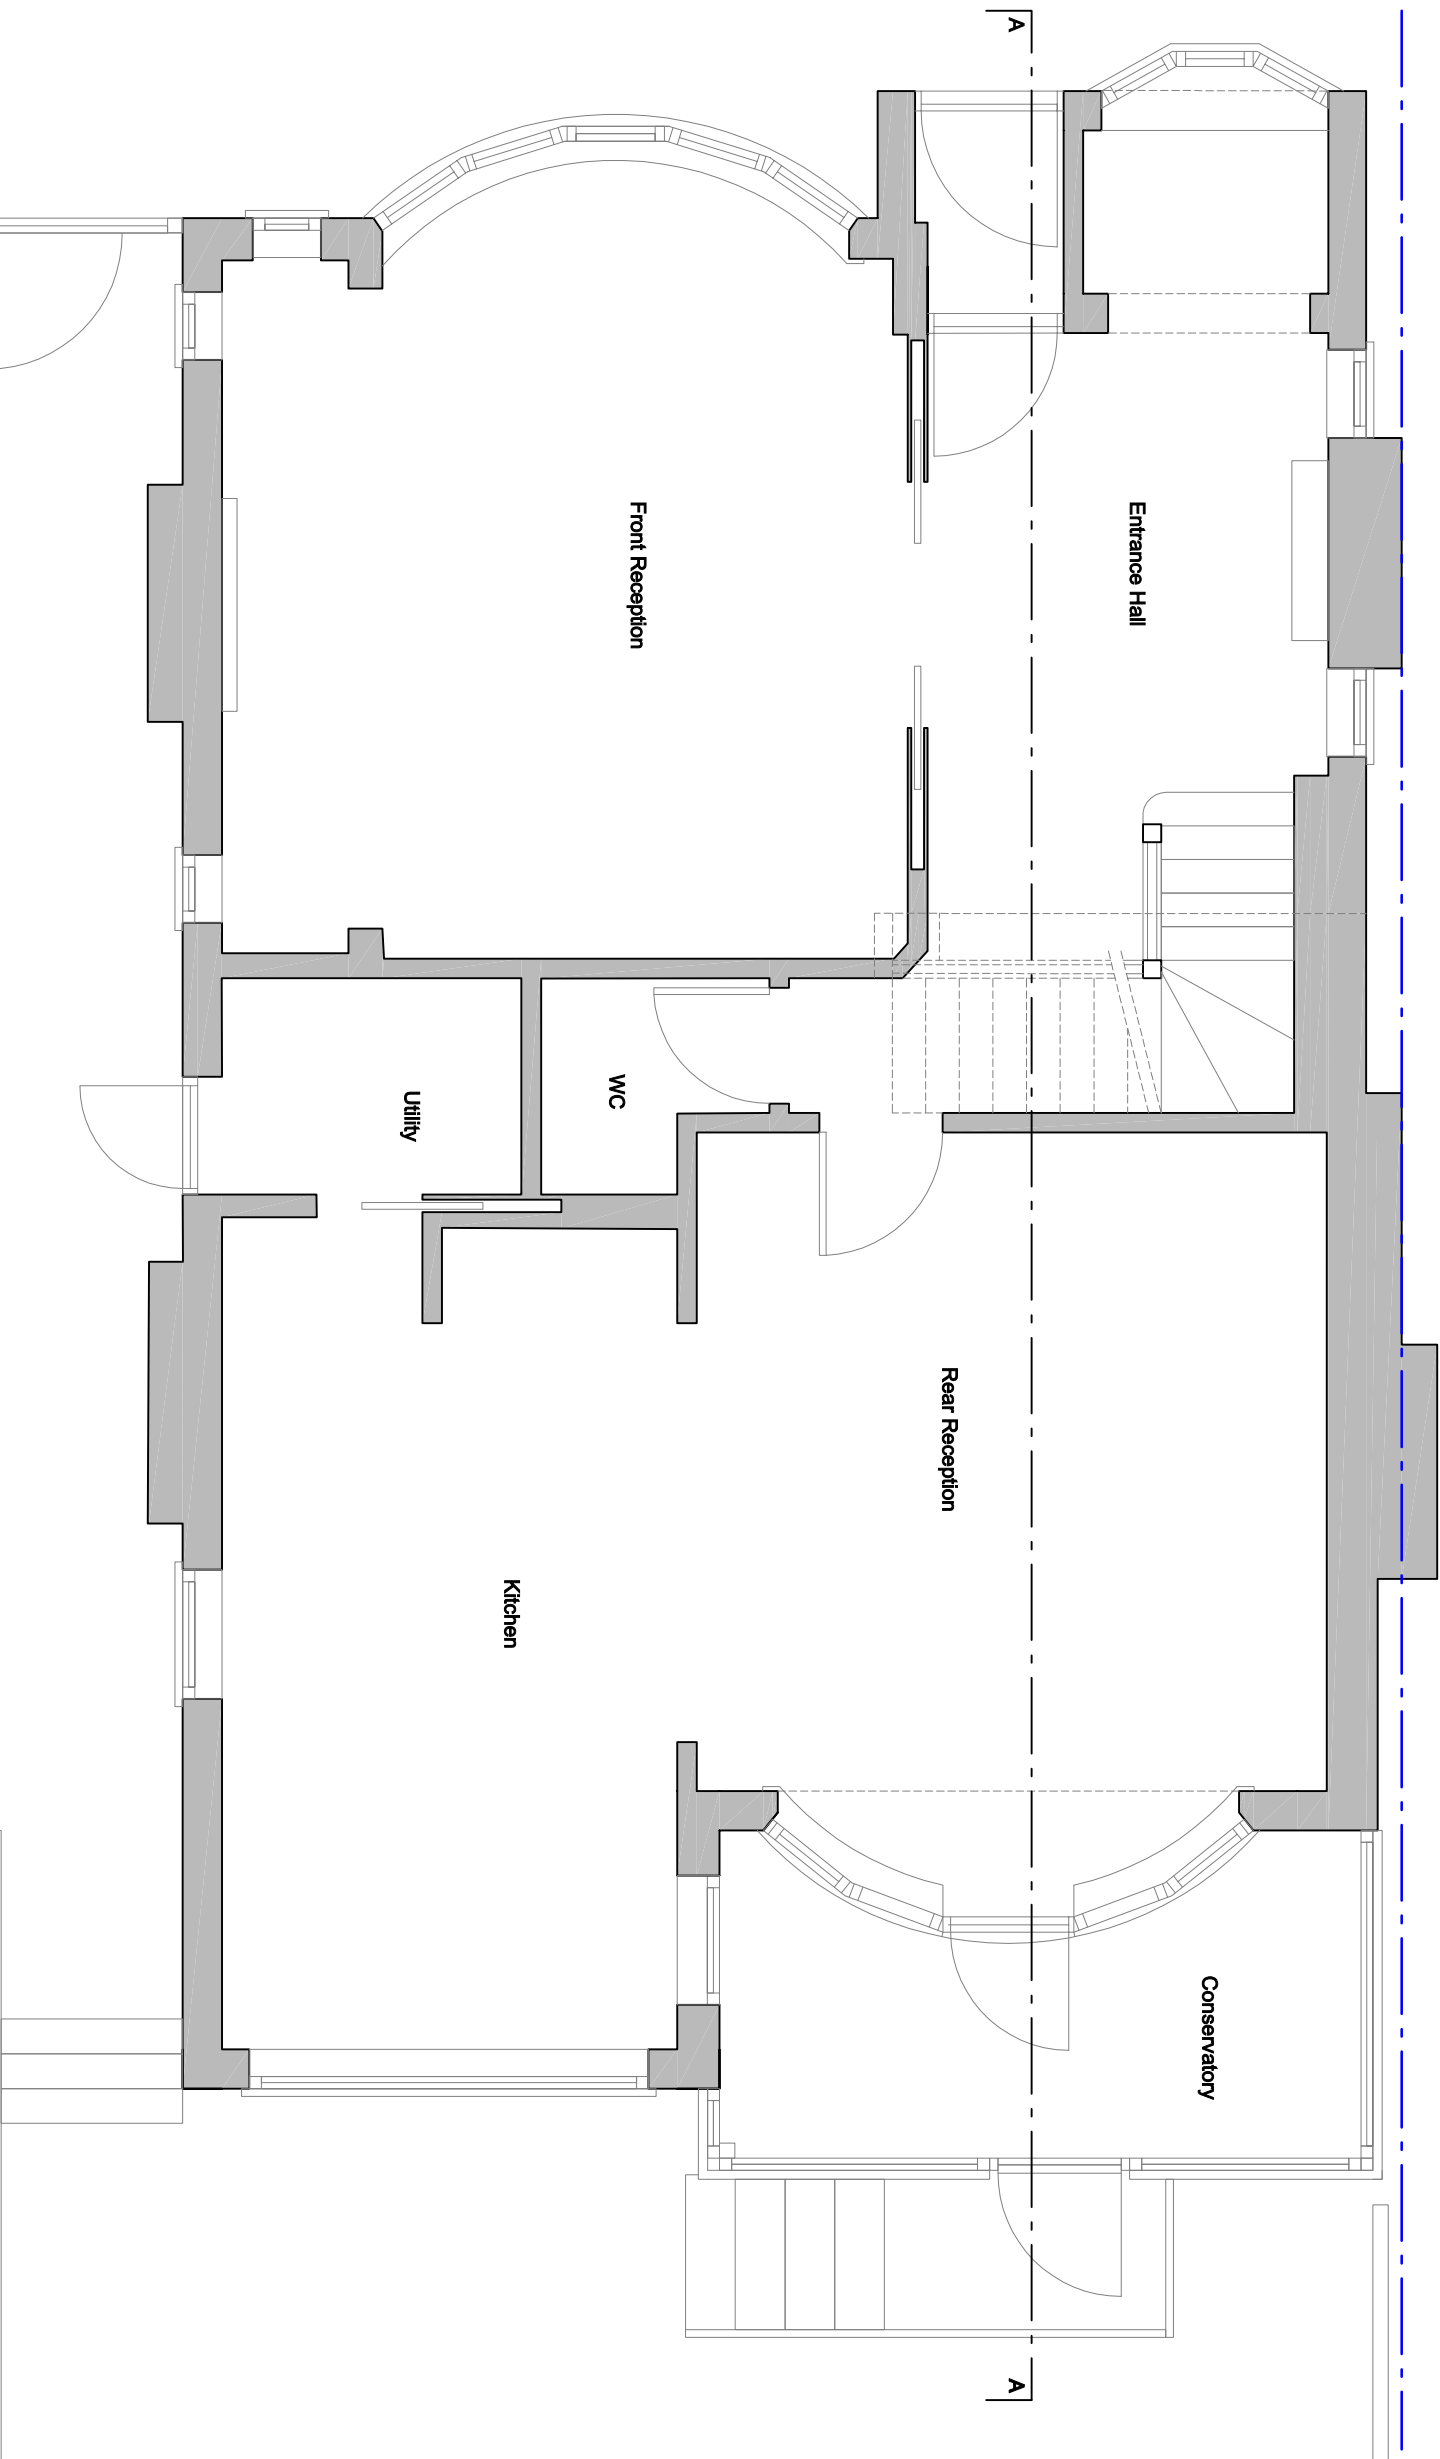


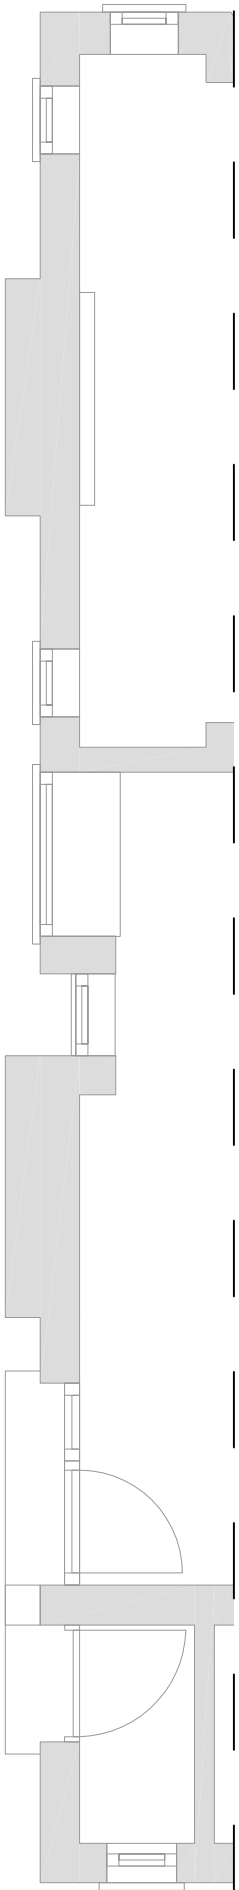

CLIENT **Elaine Orchard**

PROJECT **17 Vallance Road
London
N22 7UD**

DRAWING NO. **WT10-2022-N22-PA-002**

DRAWING TITLE **Existing GF Plan**

SCALE	DATE	REVISION
1:50 @ A3	11/2022	

STATUS **Planning Application Drawing**