


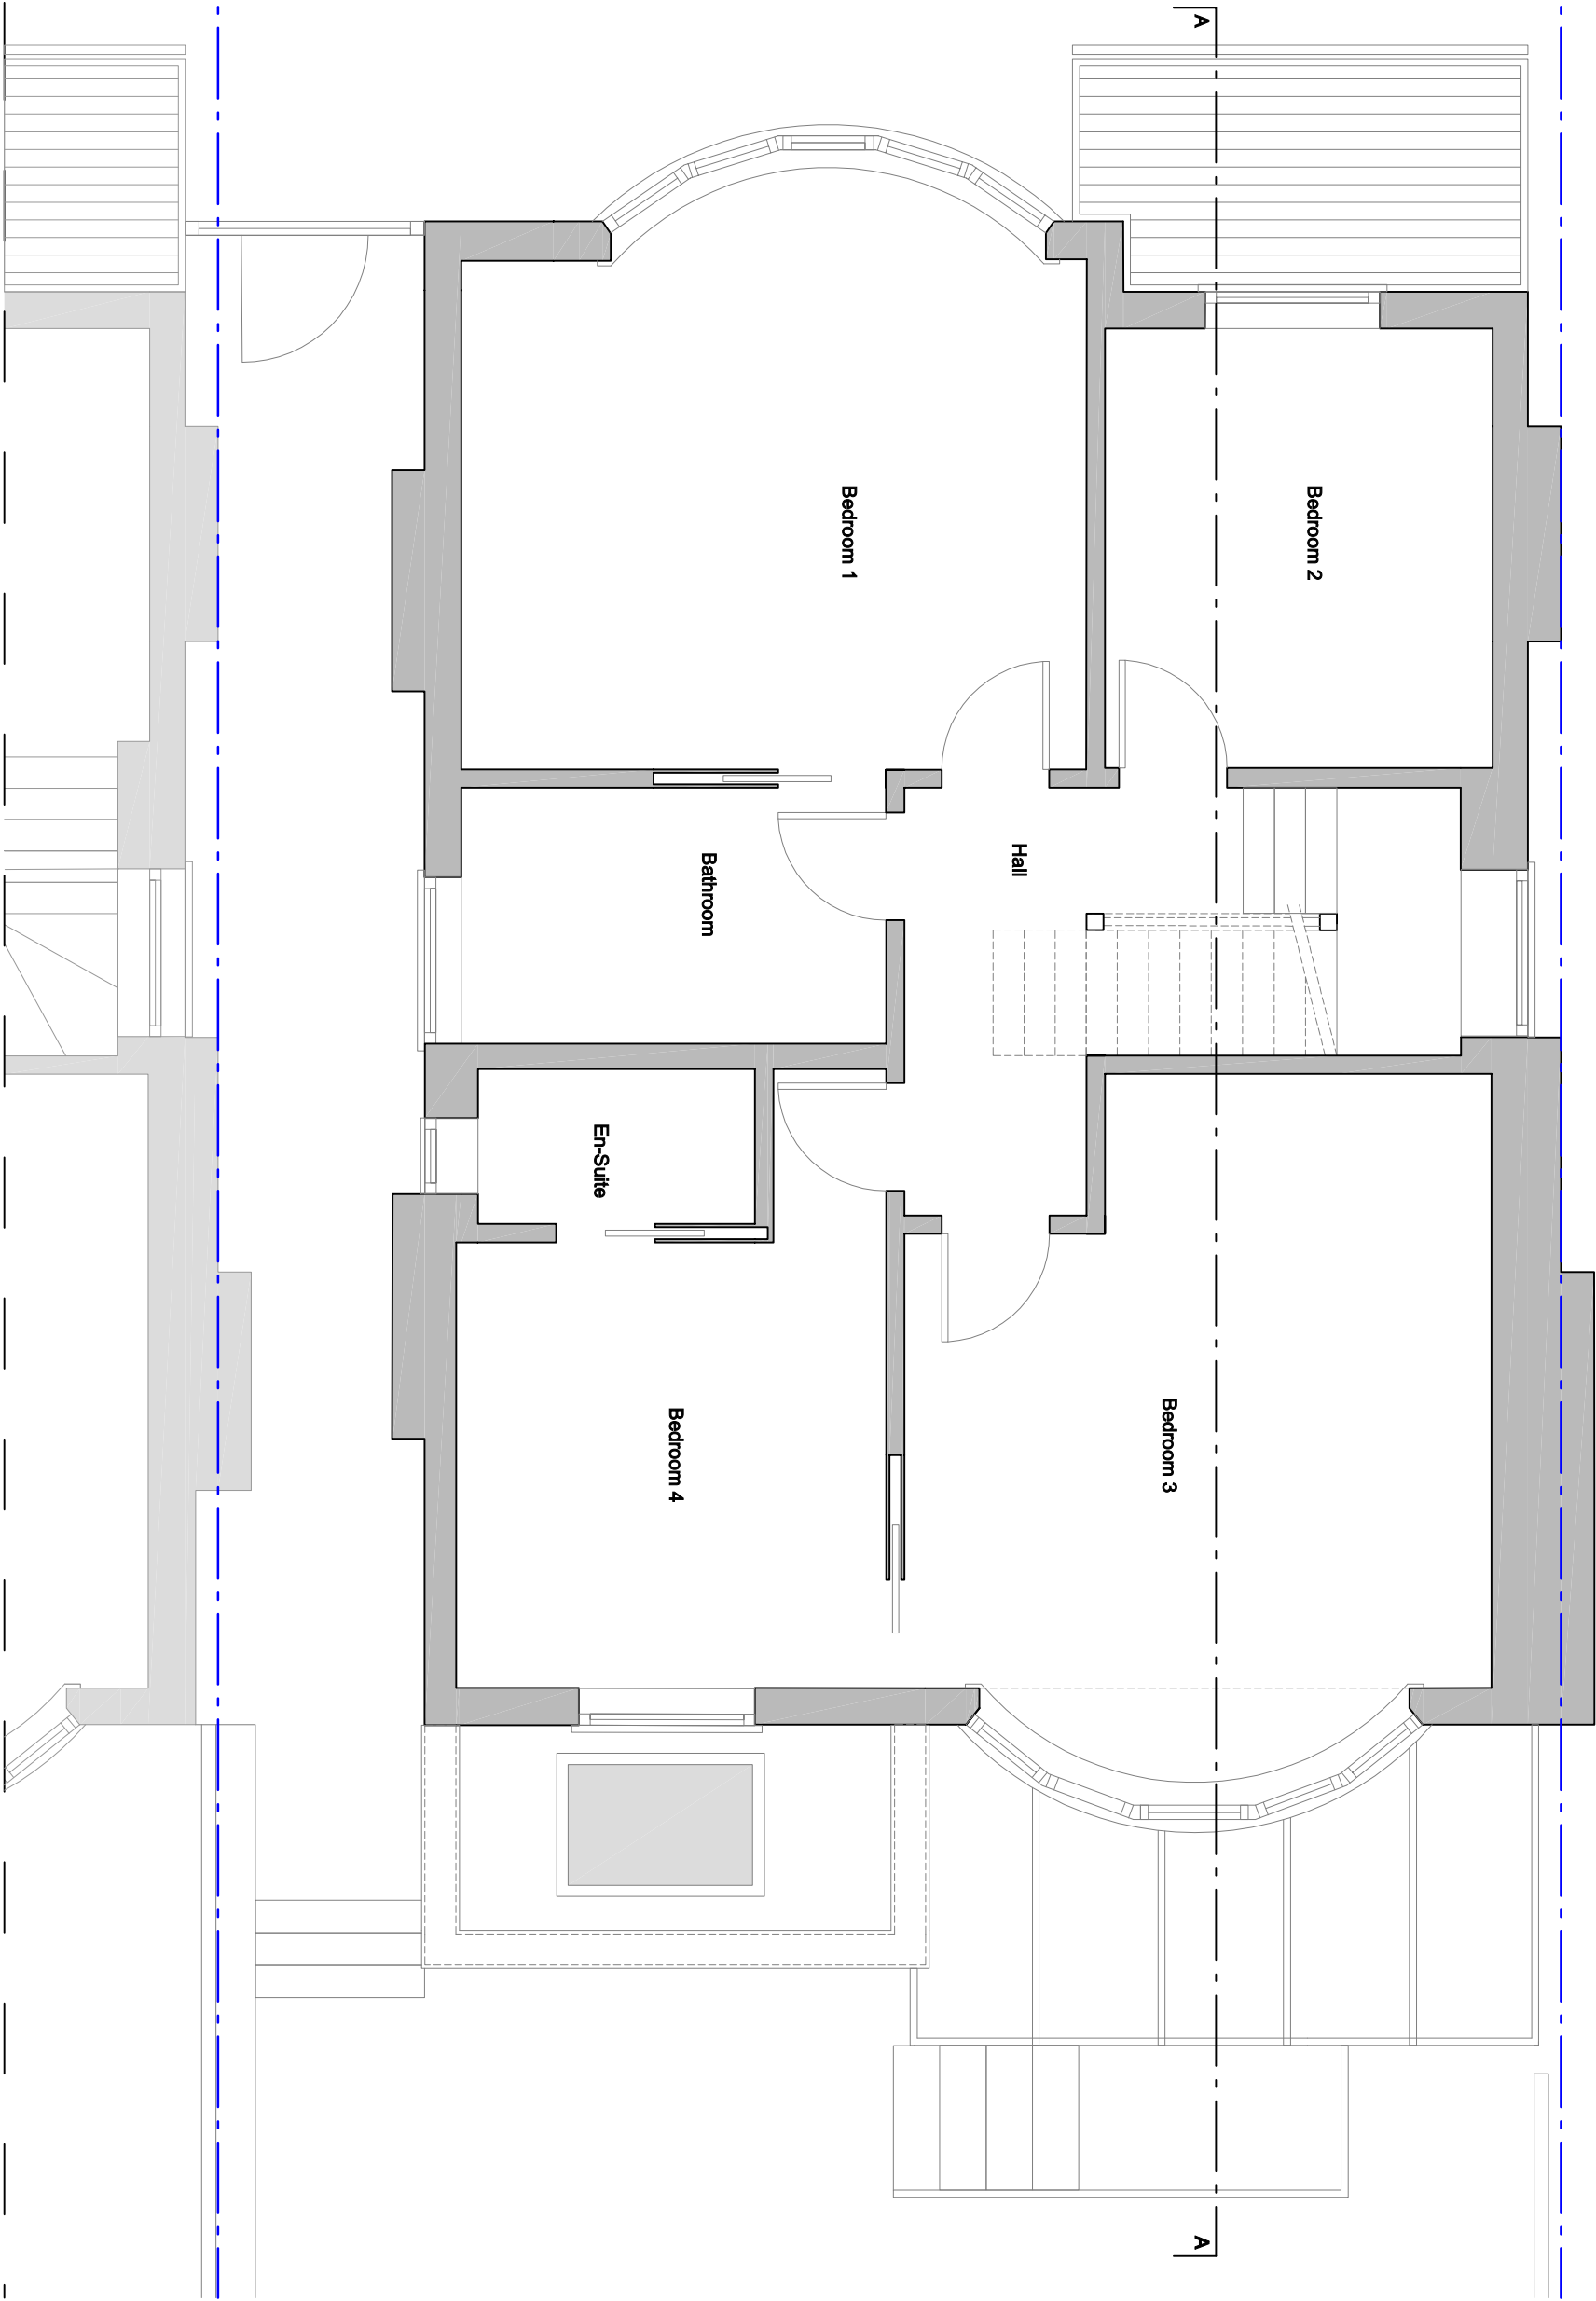

CLIENT Elaine Orchard		
PROJECT 17 Vallance Road London N22 7UD		
DRAWING NO. WT10-2022-N22-PA-003		
DRAWING TITLE Existing FF Plan		
SCALE 1:50 @ A3	DATE 11/2022	REVISION
STATUS Planning Application Drawing		