


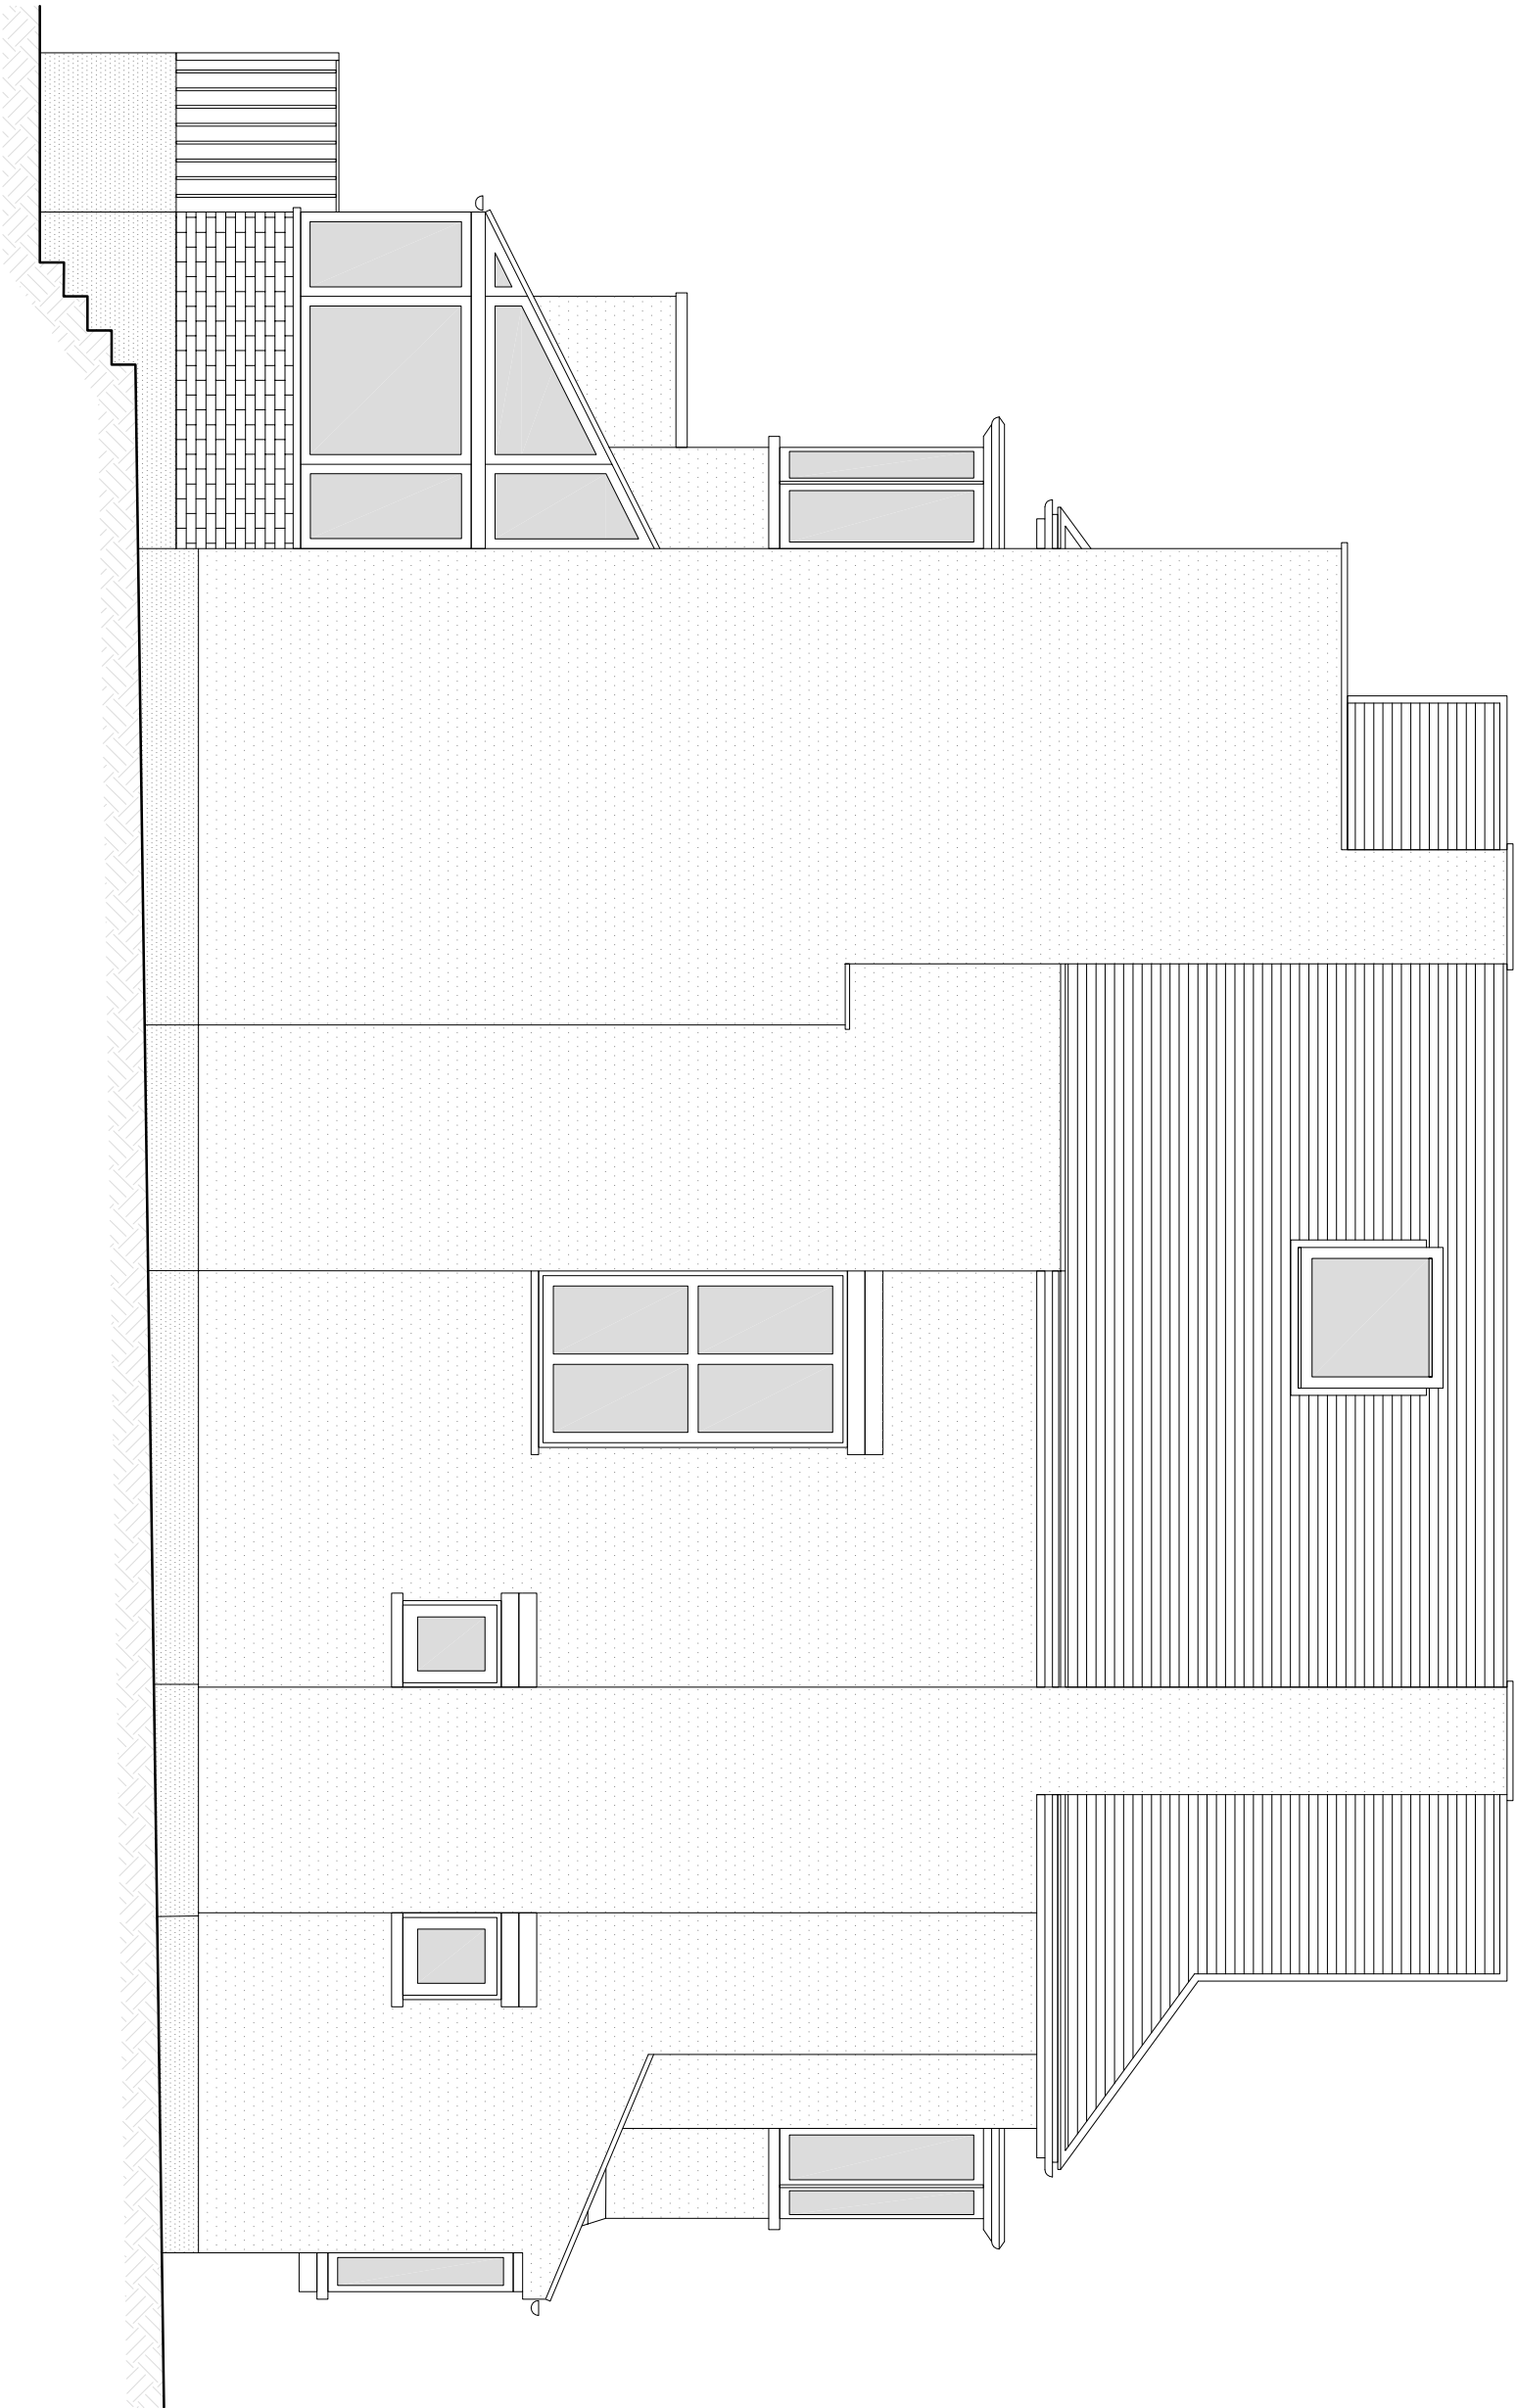

Existing Side Elevation

scale 1:50 @ A3



CLIENT Elaine Orchard		
PROJECT 17 Vallance Road London N22 7UD		
DRAWING NO. WT10-2022-N22-PA-204		
DRAWING TITLE Existing Side Elevation		
SCALE 1:50 @ A3	DATE 11/2022	REVISION
STATUS Planning Application Drawing		