


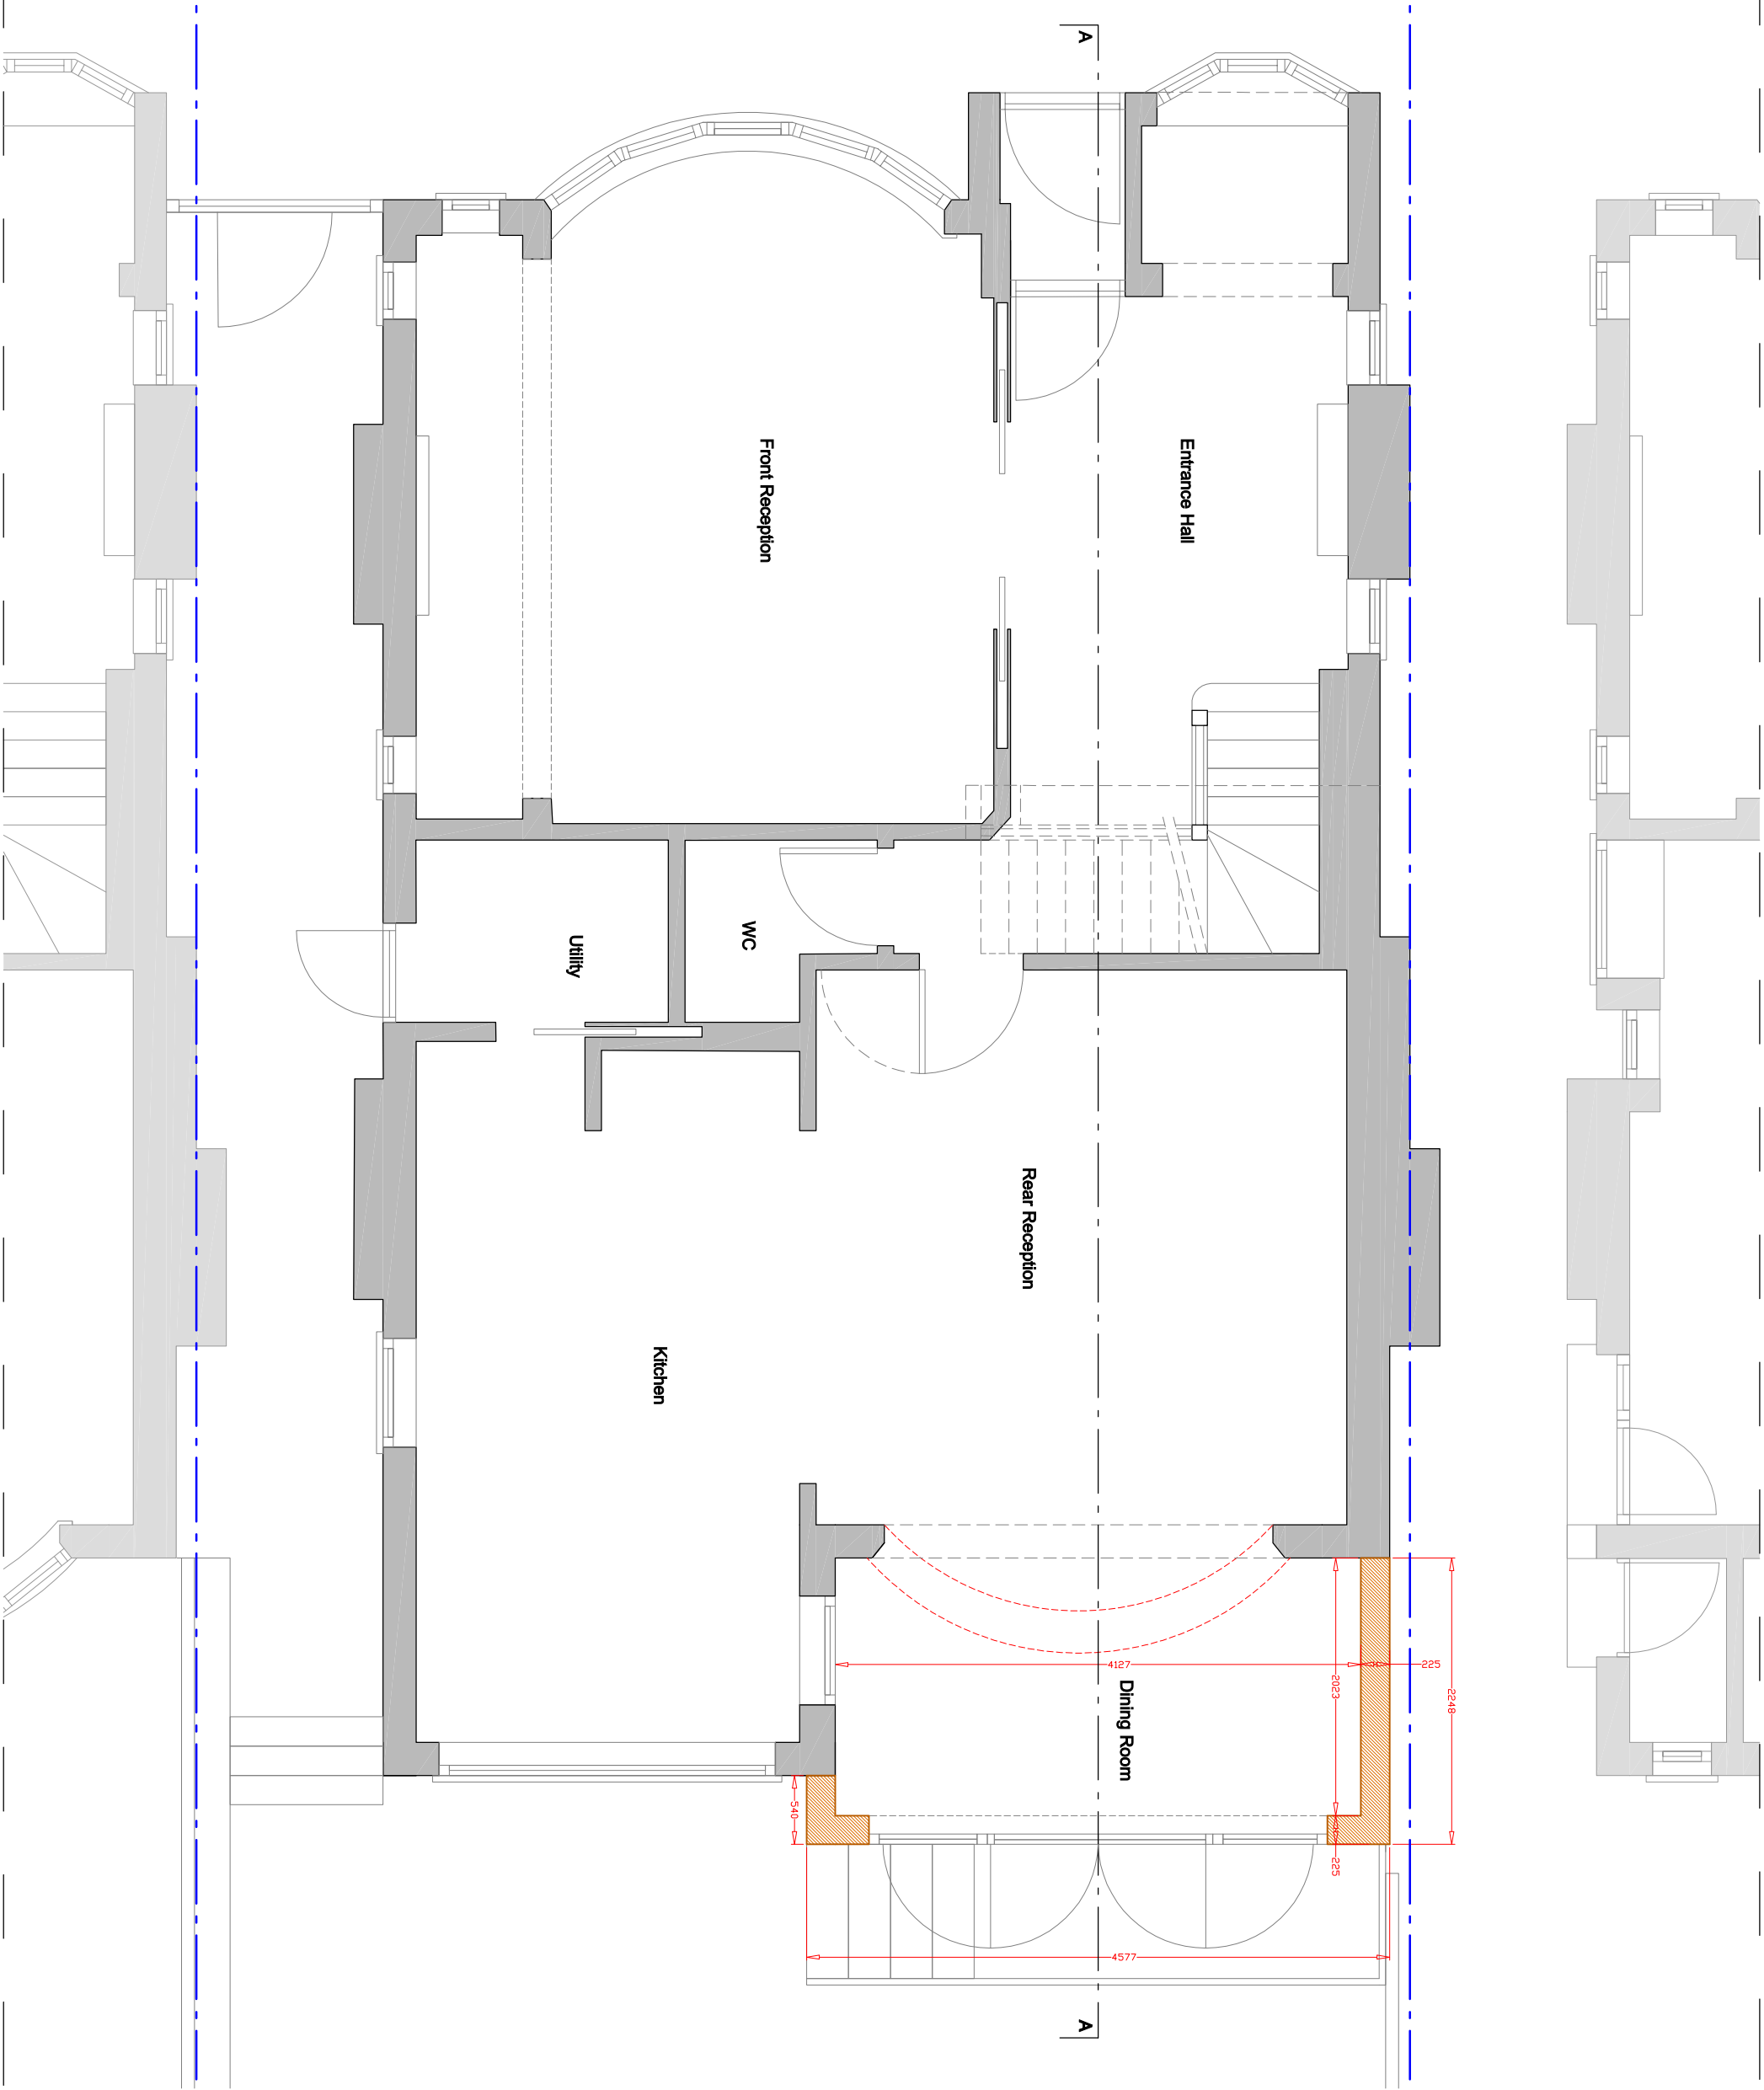

|               |         |          |                                       |  |  |
|---------------|---------|----------|---------------------------------------|--|--|
| CLIENT        |         |          | WT Construction                       |  |  |
| PROJECT       |         |          | 17 Vallance Road<br>London<br>N22 7UD |  |  |
| DRAWING NO.   |         |          | WT10-2022-N22-PA-302                  |  |  |
| DRAWING TITLE |         |          | Proposed GF Plan                      |  |  |
| SCALE         | DATE    | REVISION |                                       |  |  |
| 1:50 @ A3     | 11/2022 |          |                                       |  |  |
| STATUS        |         |          | Planning Application Drawing          |  |  |