


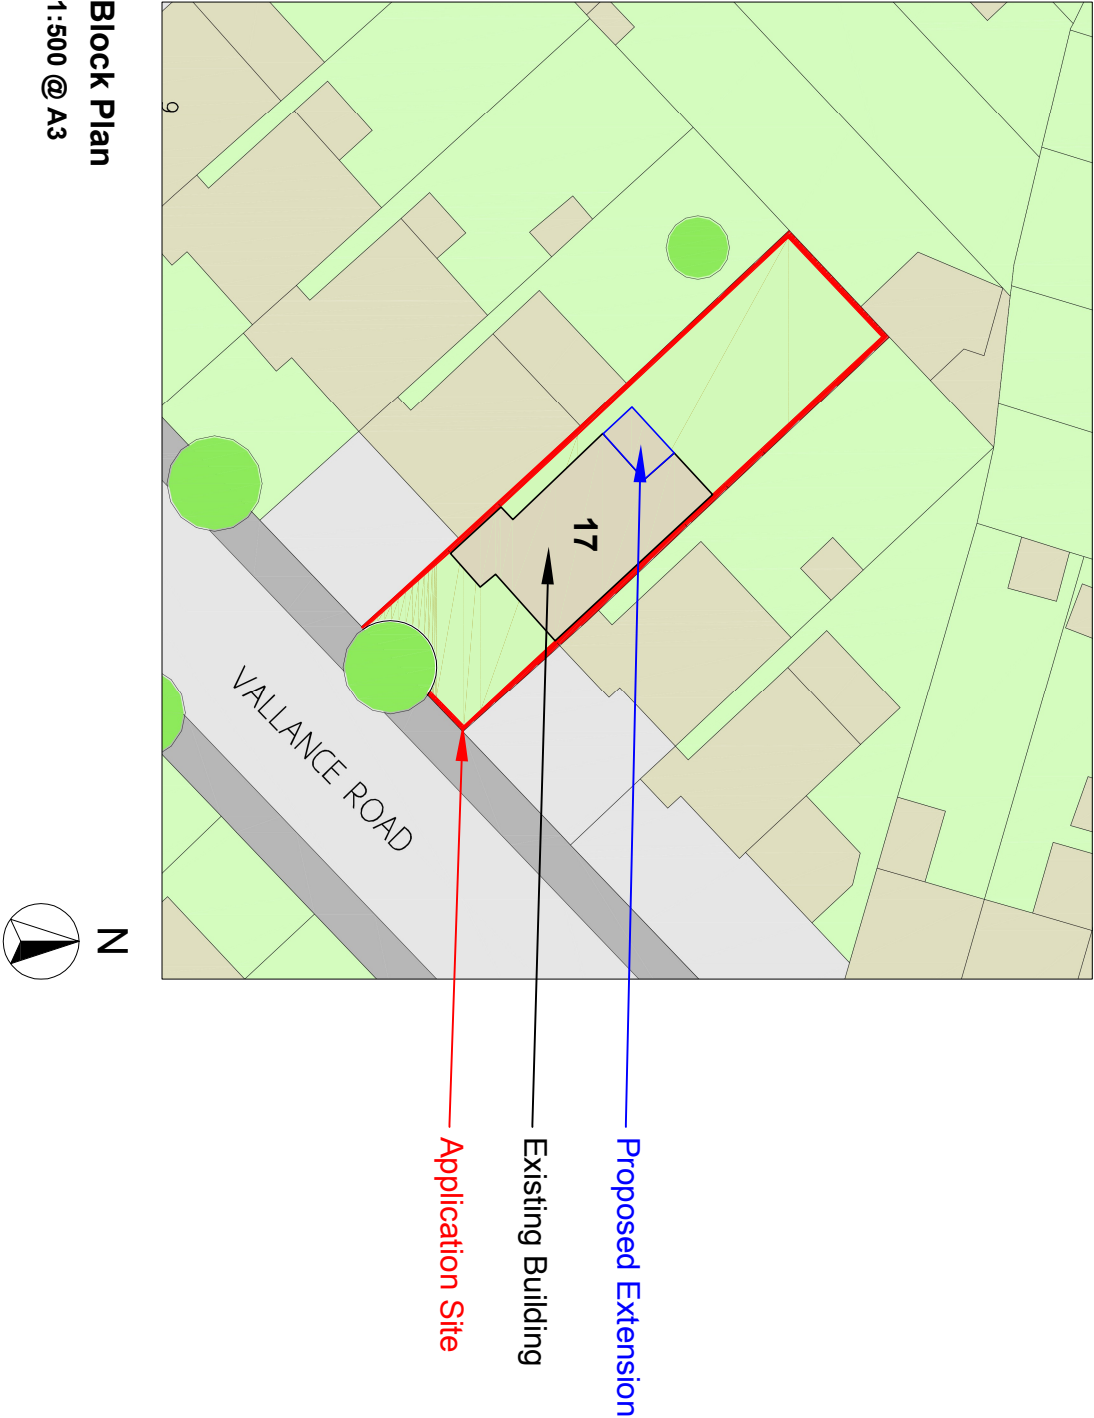

CLIENT	Elaine Orchard		
PROJECT	17 Vallance Road London N22 7UD		
DRAWING NO.	WT10-2022-N22-PA-001		
DRAWING TITLE	Block Plan		
SCALE	DATE	REVISION	
1:500 @ A3	11/2022		
STATUS	Planning Application Drawing		