


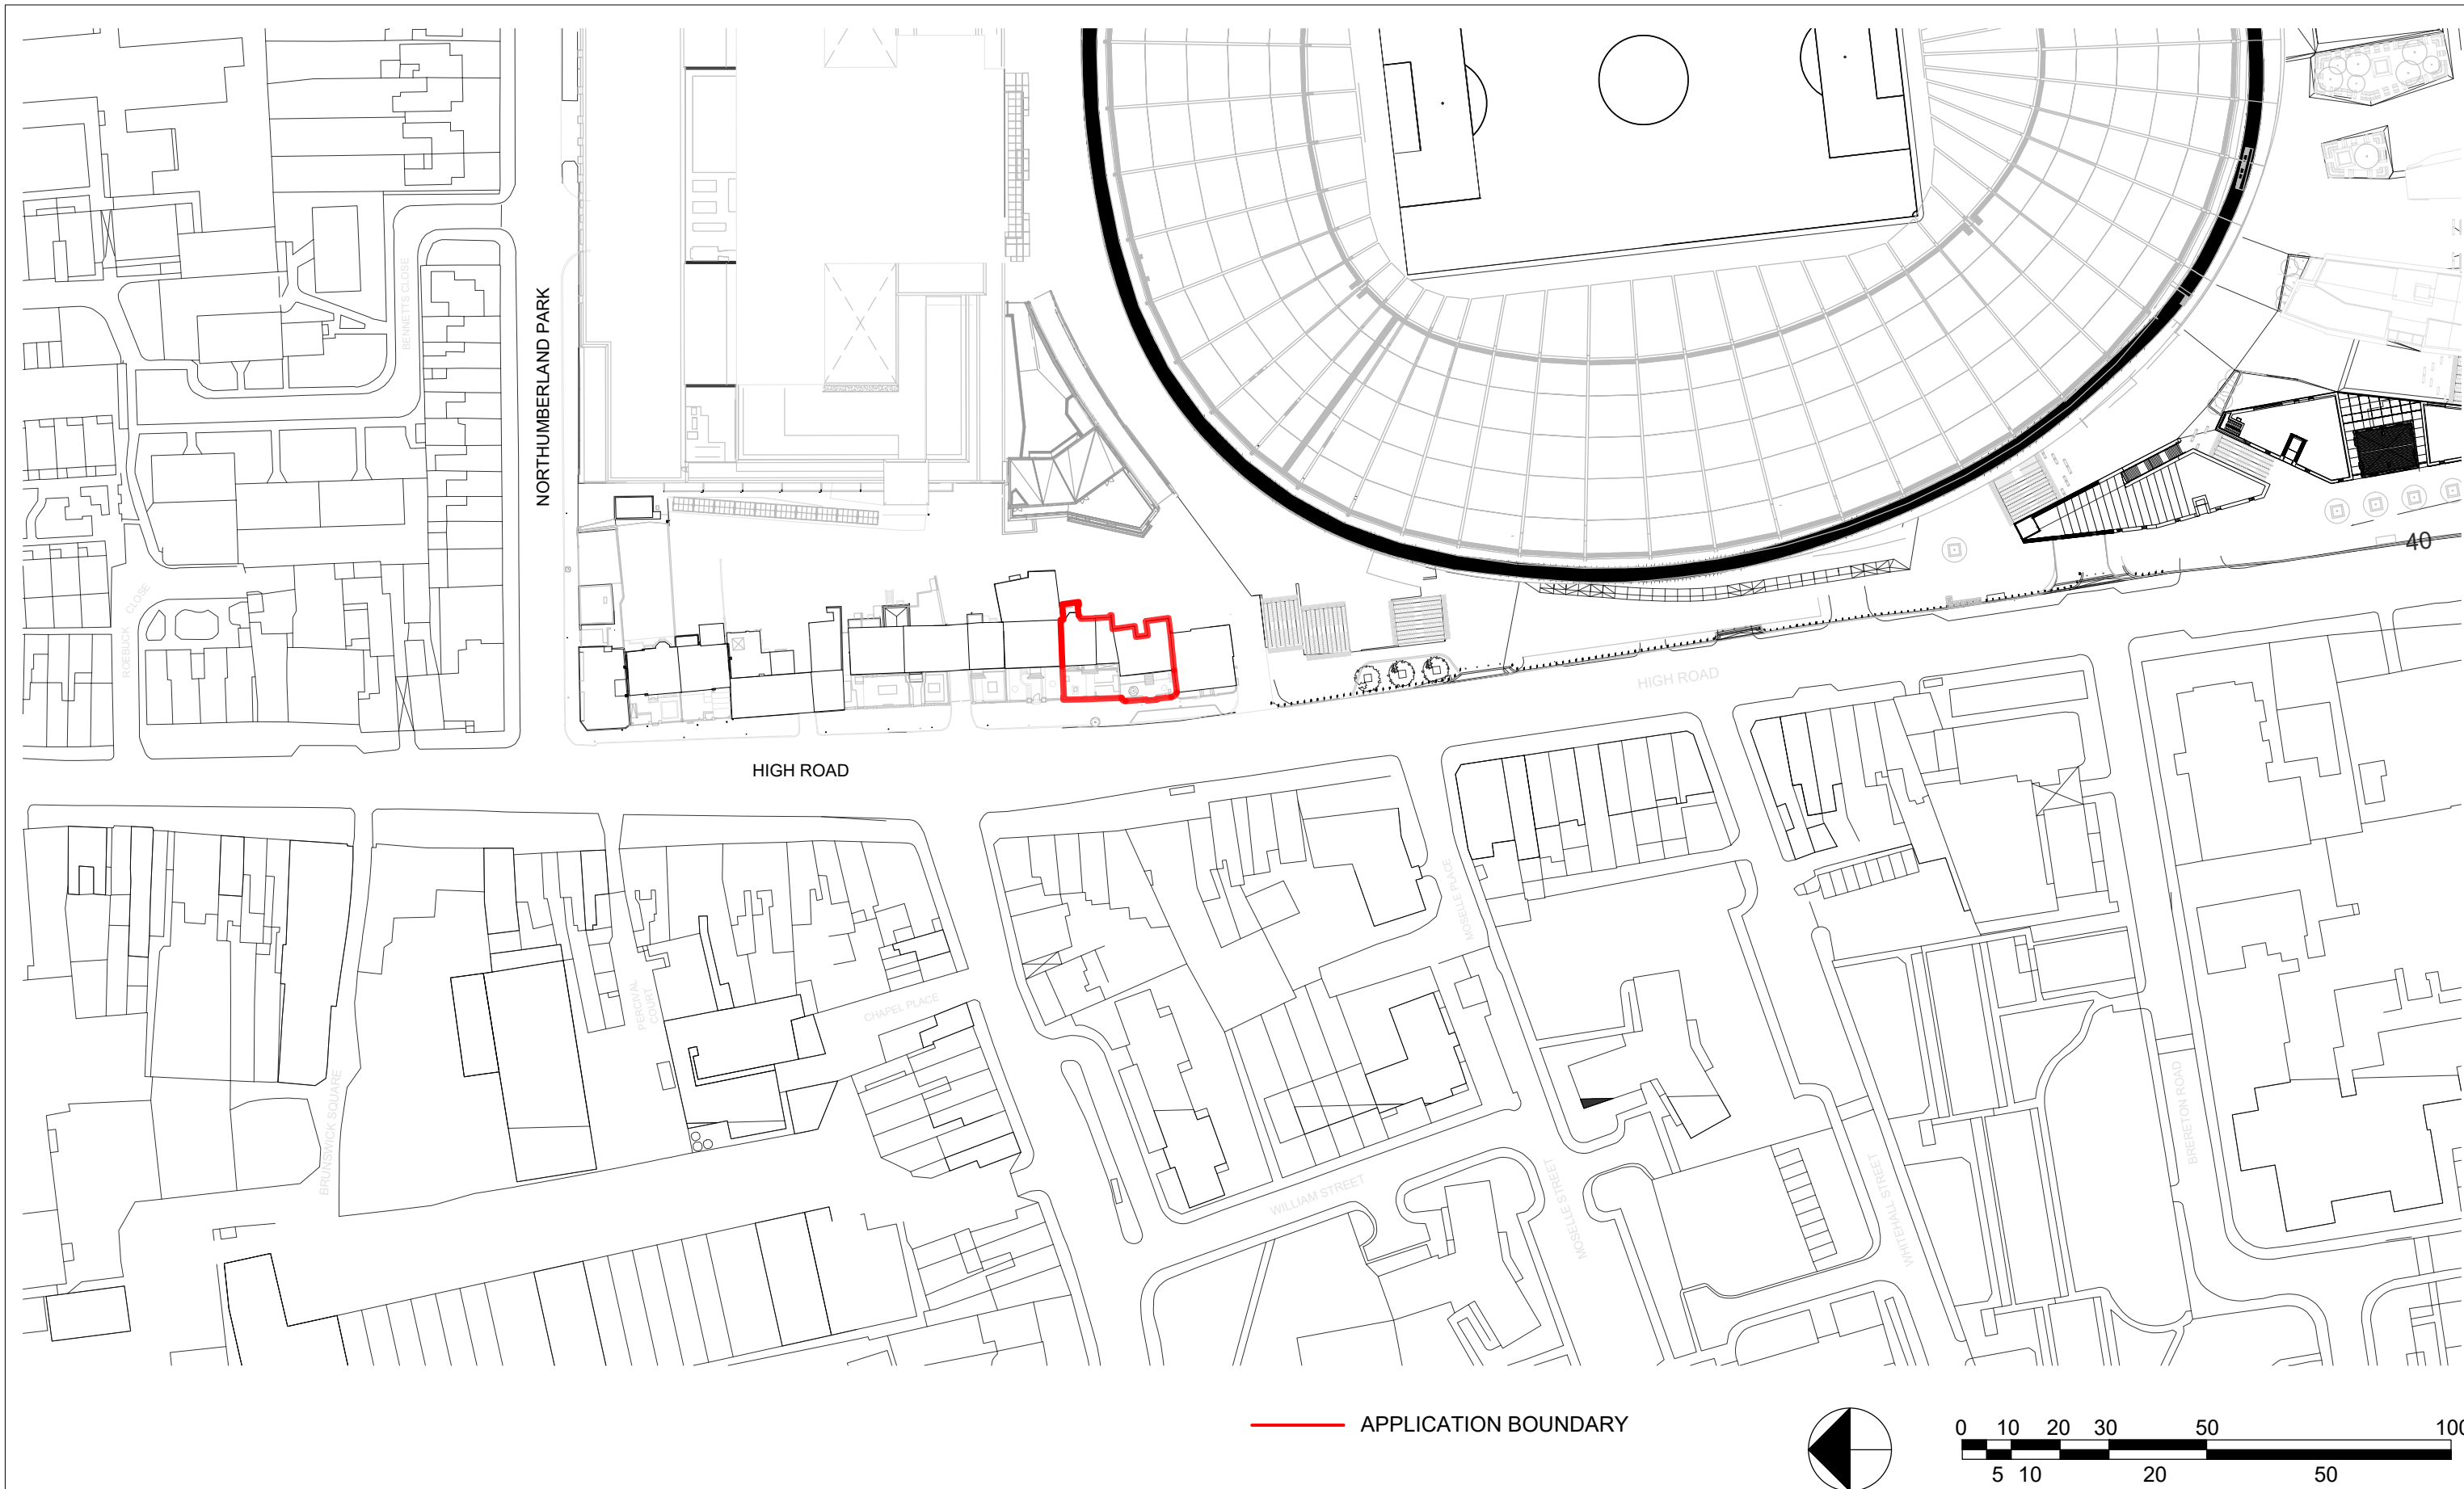

F3 ARCHITECTURE + INTERIORS

A: 5 Rochester Mews - London - NW1 9JB
T: 020 7267 8332
W: f3architects.com
E: info@f3architects.com

P1	11/04/2022	PLANNING	AH	AC
No.	DATE	DESCRIPTION	DRN	CHK
REVISION HISTORY				

SARABANDE AT
792-794 HIGH ROAD
N17 0BX

Except for Planning purposes, figured dimensions only are to be taken from this drawing.
All dimensions shall be checked on site prior to works commencing.
Any discrepancies shall be reported to the Architect.
© Copyright F3 Architecture + Design. All rights reserved.

drawing LOCATION PLAN			scale @ A3 1 : 1250
status PLANNING	checked by AC	date drawn 13/05/2022	project ref: 220329
drawing number SBND-1000-ZZ-LZZ-ST-A-08000			revision S2.P1