


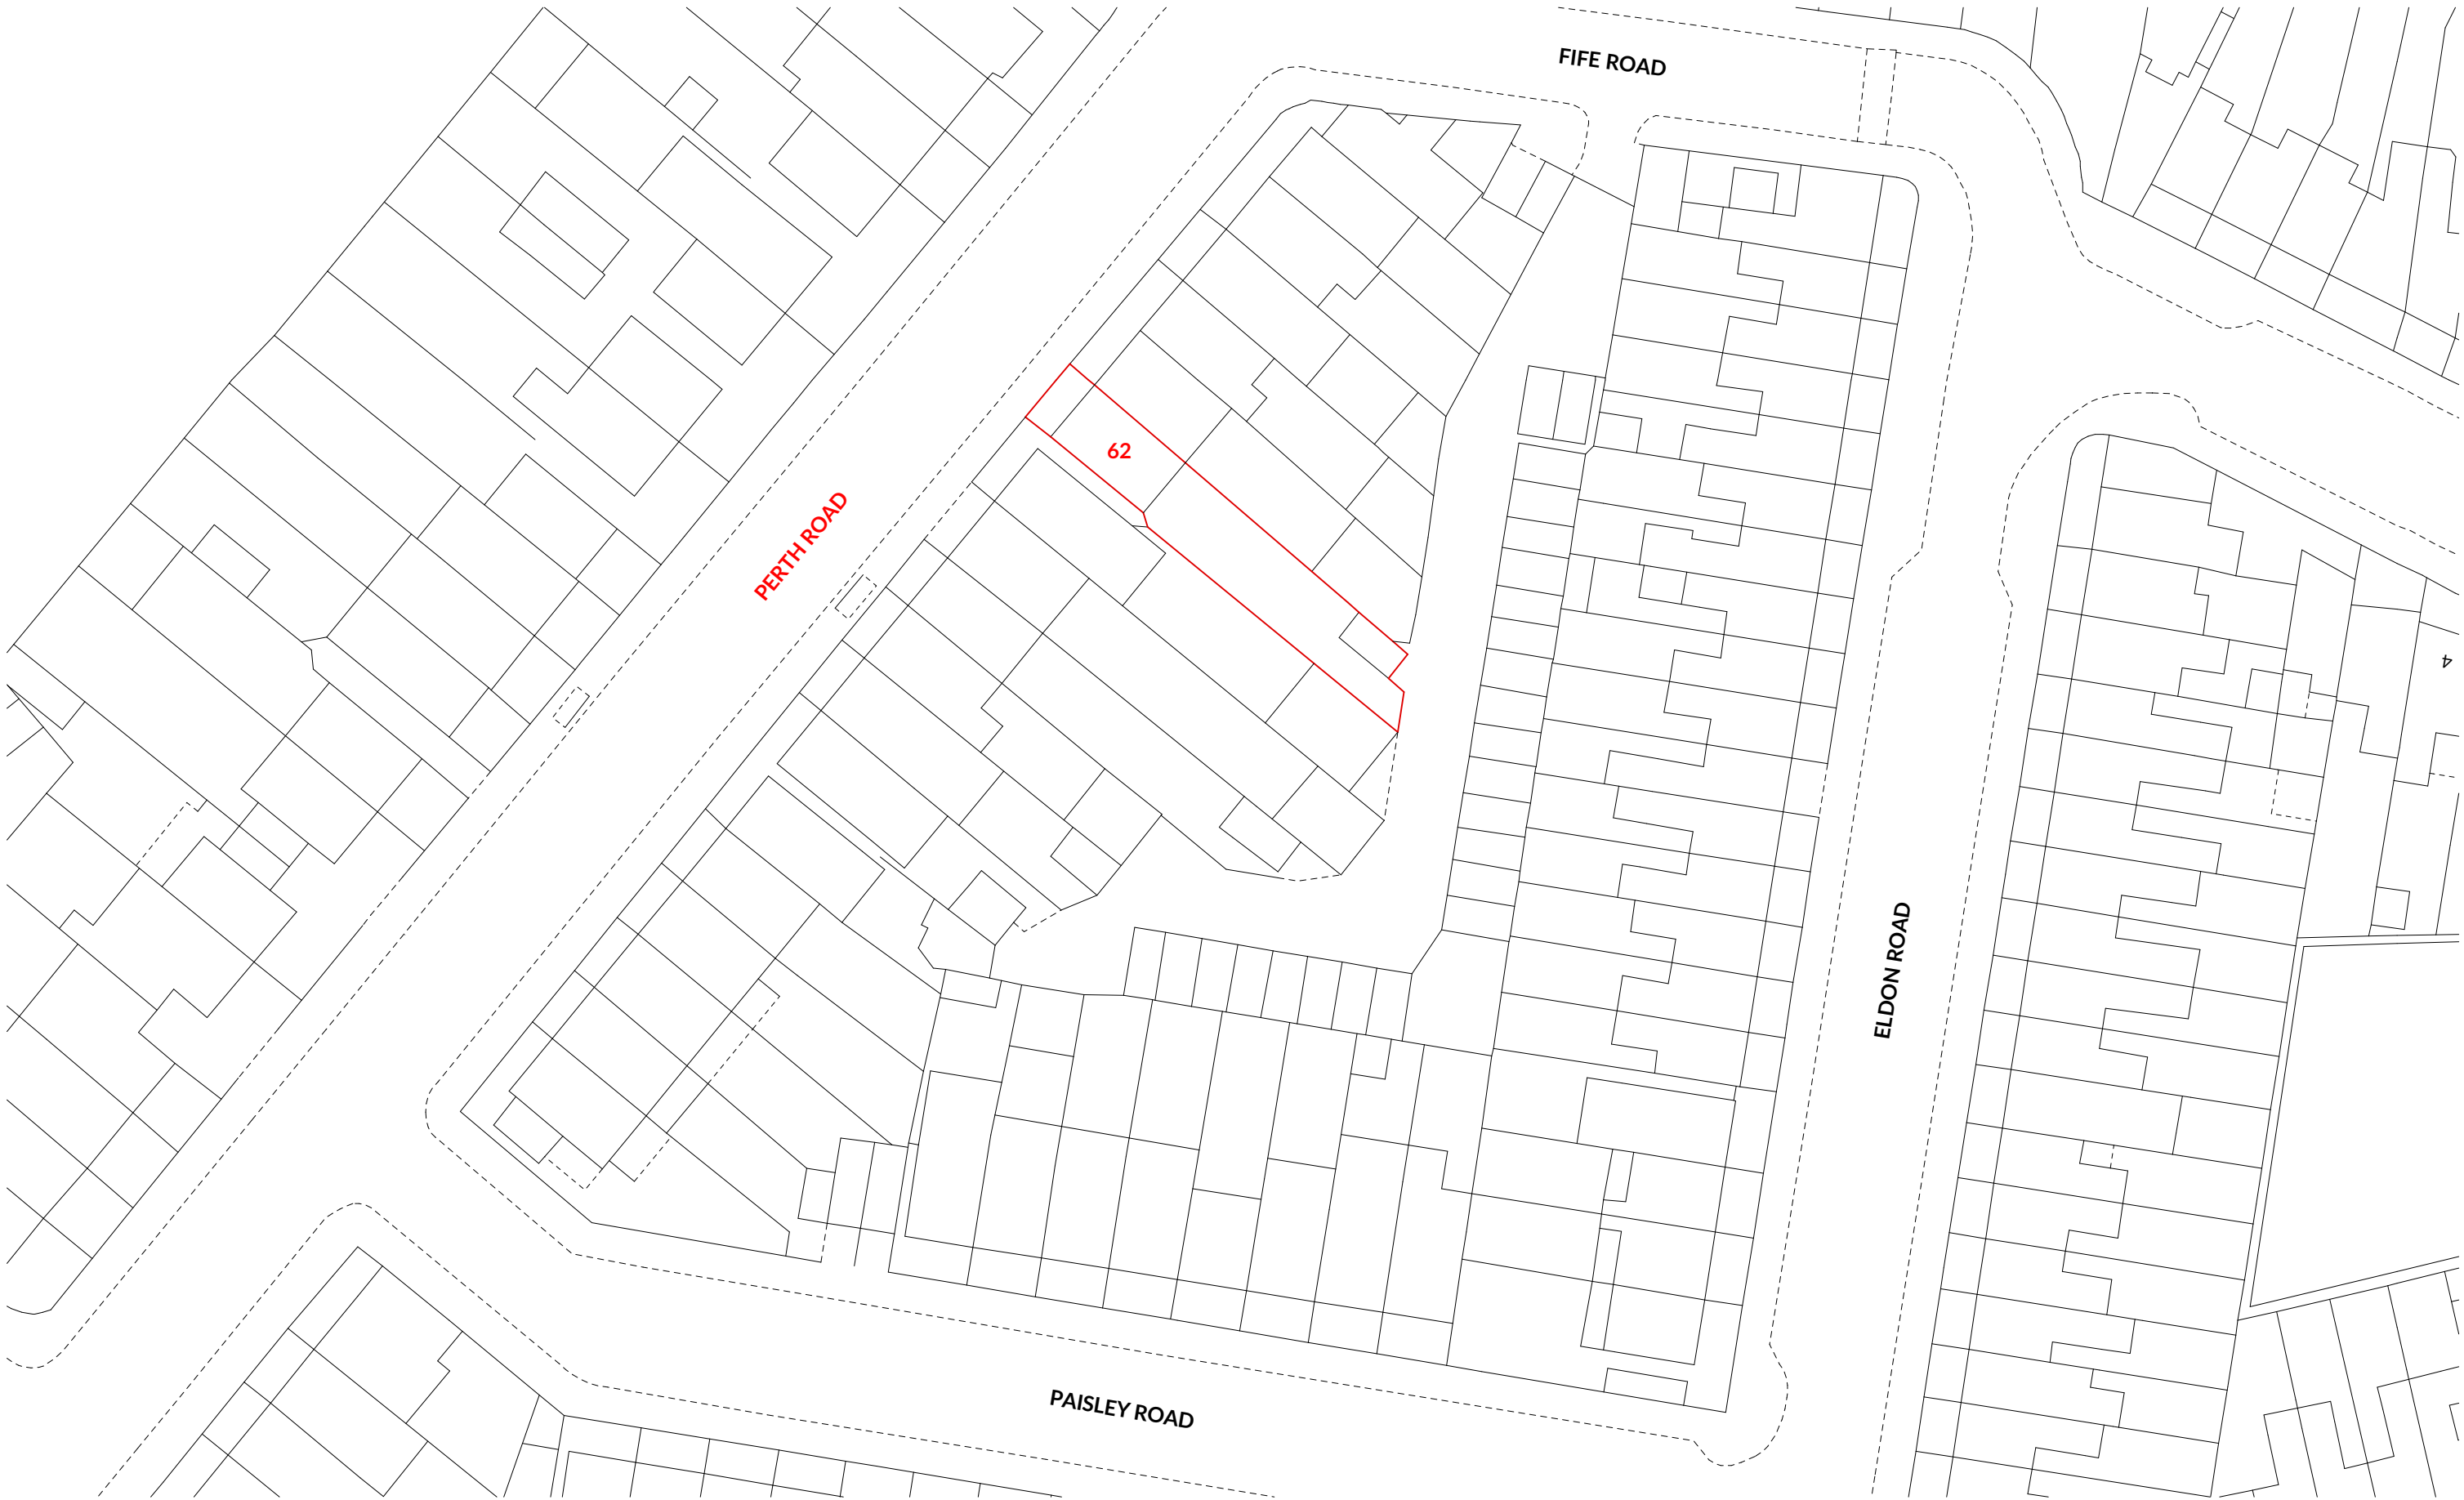




Architecture &
Interior Design

a. 1a Muswell Hill
London, N10 3TH

t. 0208 444 2070


w. crawfordpartnership.co.uk

Location Plan				01	
PROJECT NAME: 62 Perth Road, N22 5QY		CLIENT: Mr. Jetnor Arifaj			
PROJECT ID: #Project Code		STATUS: Planning			
DRAWN: SW		CHECKED: AC	DATE: Friday, December 9, 2022		

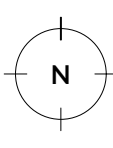

N

1:500 @ A3

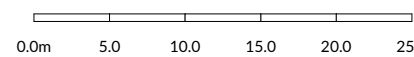

0.0m 5.0 10.0 15.0 20.0 25.0

NOTE:
Report all errors and discrepancies promptly to architects before proceeding with the works. Do not scale from drawing.
Figured dimensions to be worked to in all cases.
The contractor is responsible for checking dimensions, tolerances and references. All structural information to be taken from the structural engineer's drawings.