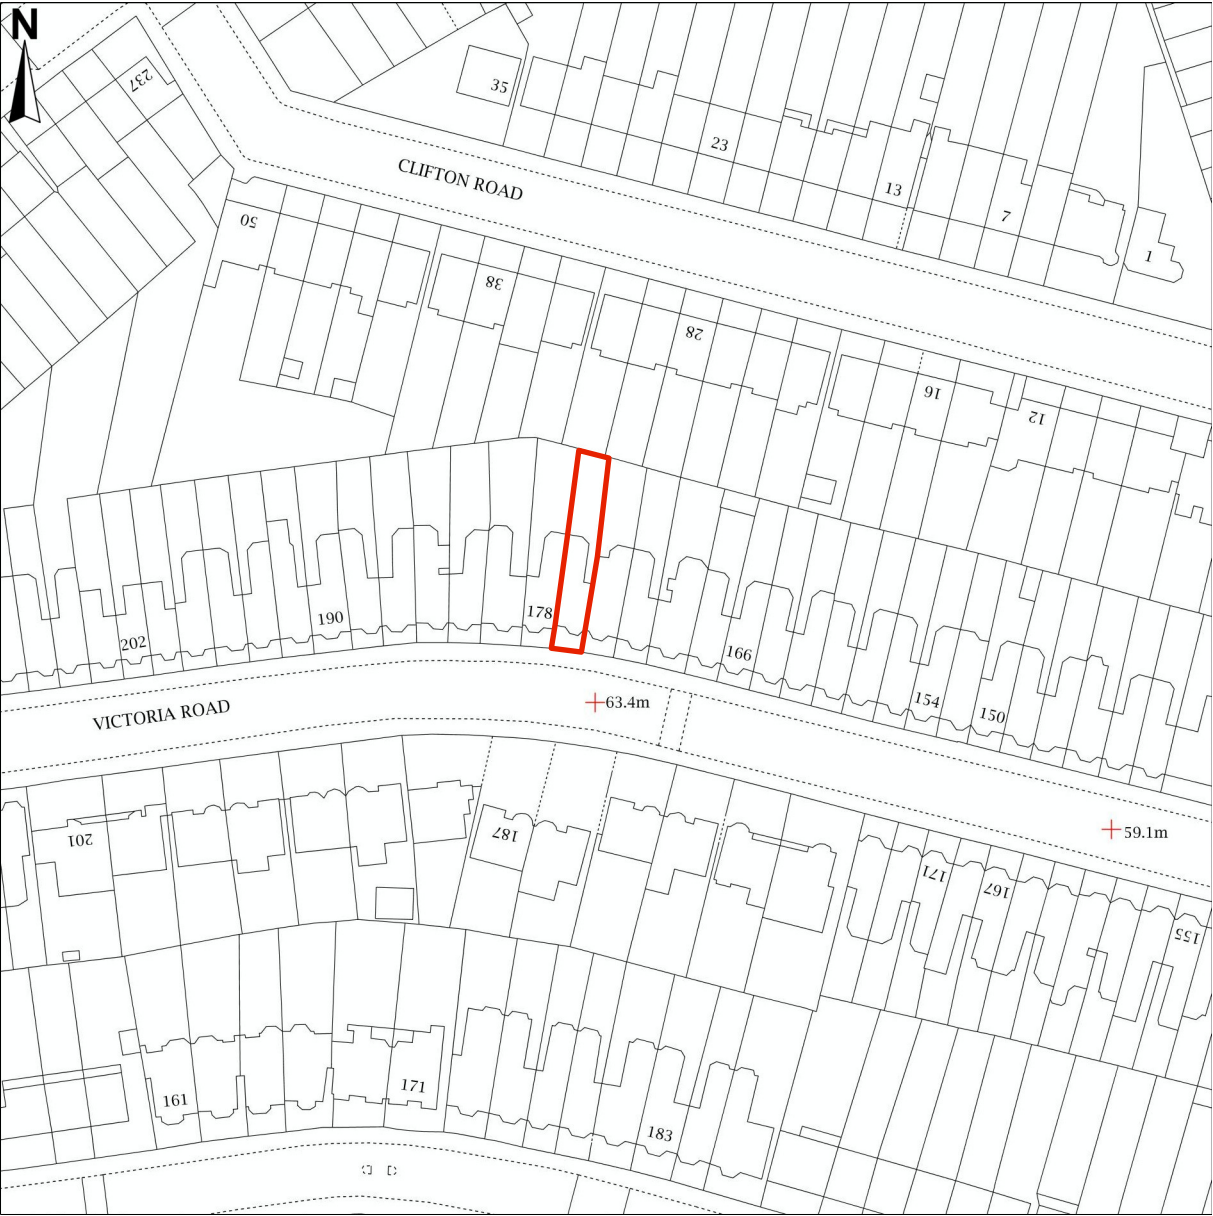


Site :
174 Victoria Road
London
N22 7XQ

McAlisterGill Ltd

128.100 /

Location Plan

Issue Notes

Date

174 Victoria Road

Drawn By CM
Scale 1:1250
Status Planning

Architectural & Design Services

18 Barking Road London E6 3BP